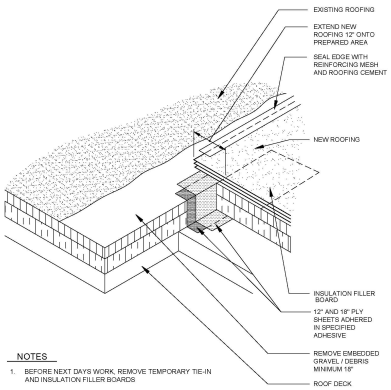

NOTES

1. BEFORE NEXT DAYS WORK, REMOVE TEMPORARY TIE-IN AND INSULATION FILLER BOARDS

DAILY WATERSTOP / TIE IN

N.T.S.

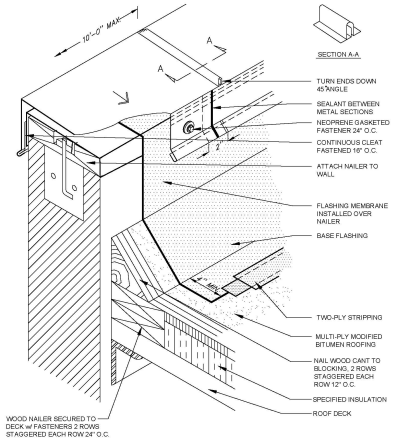

METAL COPING CAP

N.T.S.

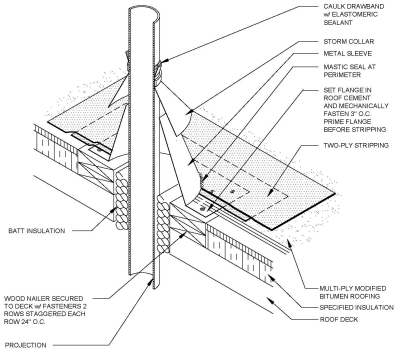

METAL SLEEVE AND STORM COLLAR

N.T.S.

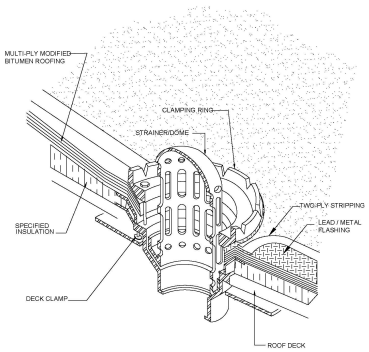

NOTES

1. PRIME ALL METAL SURFACES THAT WILL COME INTO CONTACT WITH ADHESIVES.

ROOF DRAIN

N.T.S.

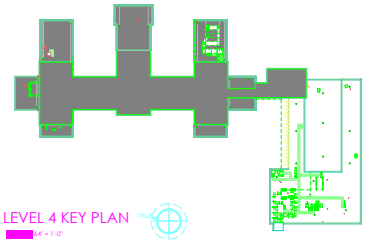

LEVEL 4 KEY PLAN

1/64" = 1'-0"

Revisions:	Date

VAMC CLARKSBURG
1 MED CENTER DRIVE CLARKSBURG, WV 26301

ARCHITECT/ENGINEERS:

BID DOCUMENTS

Drawing Title: Details	Project Title: REPLACEMENT OF OPERATING ROOM AND ICU ROOFS	Project Number	OFFICE OF FACILITIES MANAGEMENT
		Building Number: CLINICAL ADDITION	
	Location: LOUIS A. JOHNSON VAMC	Drawing Number: 1 of 3	VA Project Number: 540-18-025S
	Date: 045-07-2018 / Checked By: / Drawn By:		