SYMBOLS LIST

- 2 HOUR FIRE WALL
- 1 HOUR FIRE WALL
- 2 HOUR FIRE/SMOKEWALL
- 1 HOUR FIRE/SMOKEWALL
- 30 MINUTE SMOKE BARRIER
- SMOKE RESISTIVE HAZARDOUS AREA
- FIRE ALARM ZONE
- HE — HORIZONTAL EXIT PASSAGEWAY
- EX — EXIT PASSAGEWAY
- SUITE DESIGNATIONS
- AREA OPEN TO CORRIDOR – WITH SMOKE DETECTION
- AREA OPEN TO CORRIDOR – NO SMOKE DETECTION REQUIRED
- FIRE DAMPER
- SMOKE DAMPER

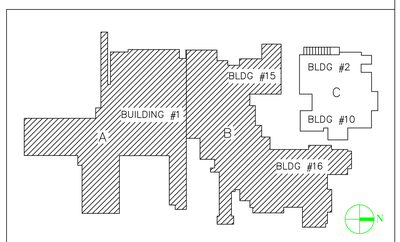

KEY PLAN

MAIN HOSPITAL COMPLEX - BASEMENT FLOOR PLAN

SCALE: 1"=25'-0"

three inches = one foot
one and one-half inch = one foot
one inch = one foot
three-quarters inch = one foot
one-half inch = one foot
three-eighths inch = one foot
one-quarter inch = one foot
one-eighth inch = one foot

Department of Veterans Affairs
Office of Facilities Management

YOUR COMPANY NAME AND INFO

SIGNED SEAL HERE

CONSTRUCTION DOCUMENT

CARL T. HAYDEN VA MEDICAL CENTER
PHOENIX, ARIZONA
EXISTING BUILDING FLOOR PLANS

Approved: VA Area Proj. Mgr.

V.A. Project No. XXX-XXX
ADPM Project No. XXXXX.XX
DRAWN BY: JMV
CHECKED BY: FVO
DATE: 12/20/06

△	Date	Revision

Main Hospital Complex Basement Level Floor Plan

A-15

CAD FILE # 01 BLDG 1-B