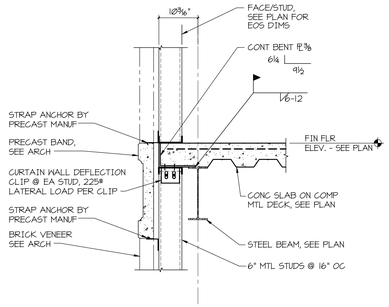

SECTION 3/4" = 1'-0" 15

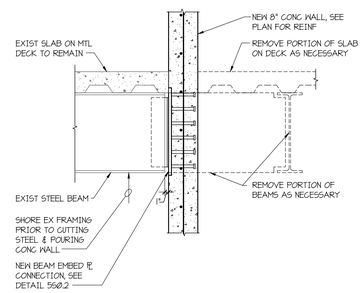

SECTION 1/2" = 1'-0" 12

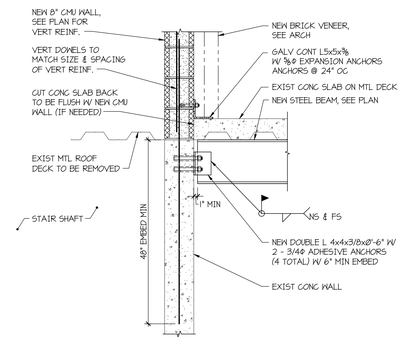

SECTION 3/4" = 1'-0" 9

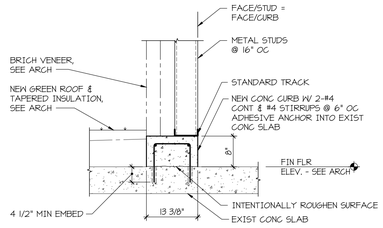

SECTION 3/4" = 1'-0" 6

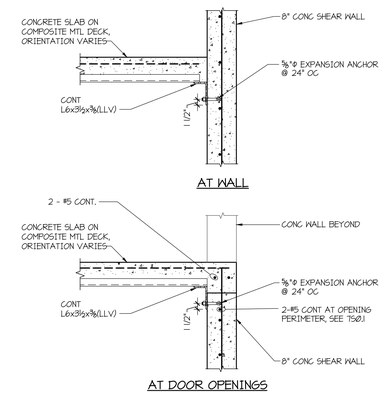

SECTION 3/4" = 1'-0" 3

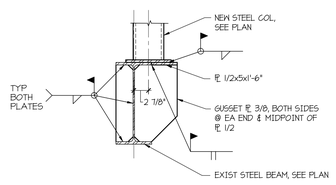

SECTION 3/4" = 1'-0" 14

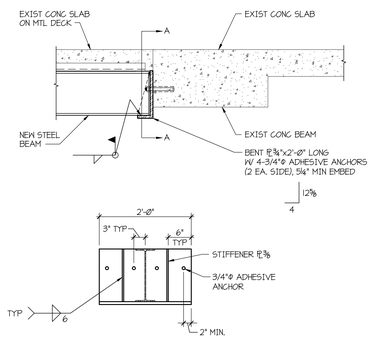

SECTION A-A

SECTION 3/4" = 1'-0" 11

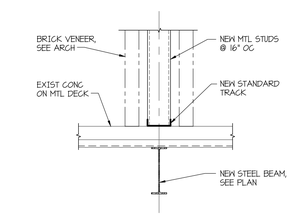

SECTION 3/4" = 1'-0" 8

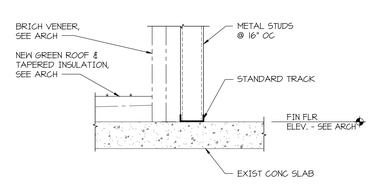

SECTION 3/4" = 1'-0" 5

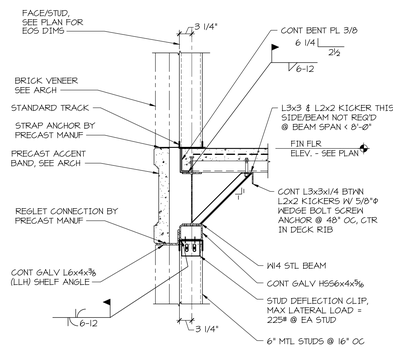

SECTION 3/4" = 1'-0" 2

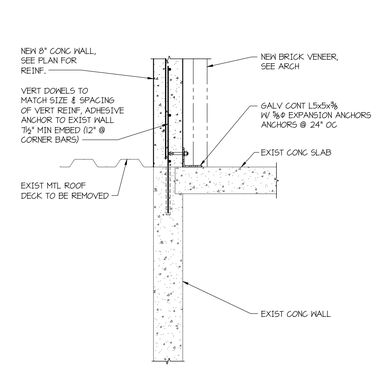

SECTION 3/4" = 1'-0" 13

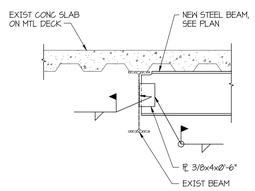

SECTION 3/4" = 1'-0" 10

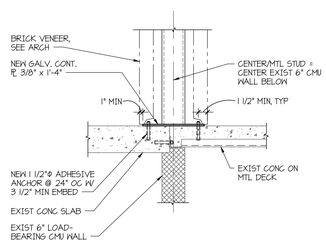

SECTION 3/4" = 1'-0" 7

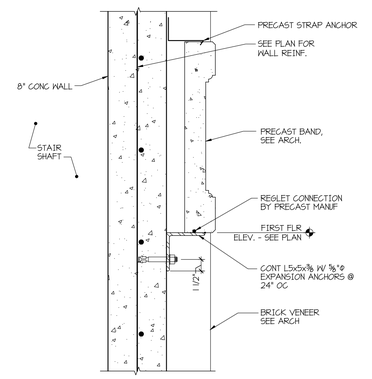

SECTION 1 1/2" = 1'-0" 4

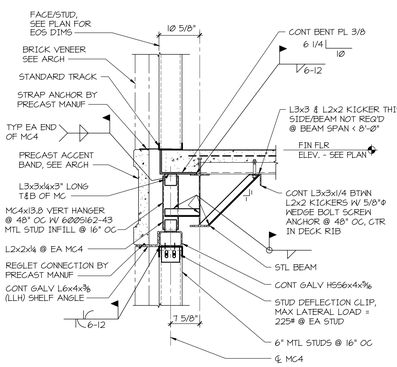

SECTION 3/4" = 1'-0" 1

Revisions:	Date:

ARCHITECT/ENGINEERS:

SFCS Architecture Engineering Planning Interiors

SFCS Inc. ▪ 305 South Jefferson Street
Roanoke, Virginia 24011.2003
540.344.6664 ▪ Fax 540.343.6925
www.sfcs.com

COMMONWEALTH OF VIRGINIA — TYE A. CAMPBELL — LICENSED — 036137 — PROFESSIONAL ENGINEER

Approved: Energy Engineer	Approved: Infection Control	Approved: Service Chief
CONSTRUCTION DOCUMENTS	Approved: Safety Manager	Approved: Chief of Staff
	Approved: GEMS Coordinator	Approved: Associate Director

Approved: Chief of Facility Management Services	
Approved: Medical Center Director	

Drawing Title: FRAMING SECTIONS AND DETAILS

Project Title: Patient Dining Area CLC
VA Medical Center
SFCS Commission Number: 6527.00

Location: Salem, Virginia

Date: 03/15/12 | Checked: CMF | Drawn: PJW

Project Number: 658-307

Building Number(s): 2/2A

Drawing Number: S2.1

Dwg. 41 of 65

Office of Construction and Facilities Management

Department of Veterans Affairs

VA FORM 08-6231 (Modified)

9/20/11 10:35 A.M.