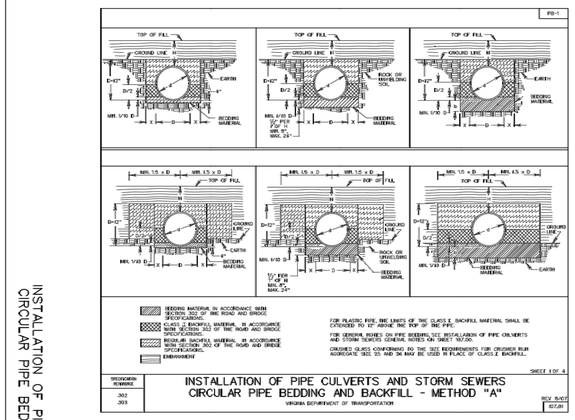

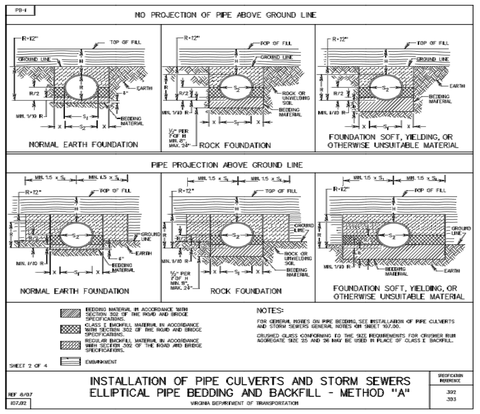

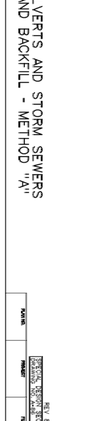

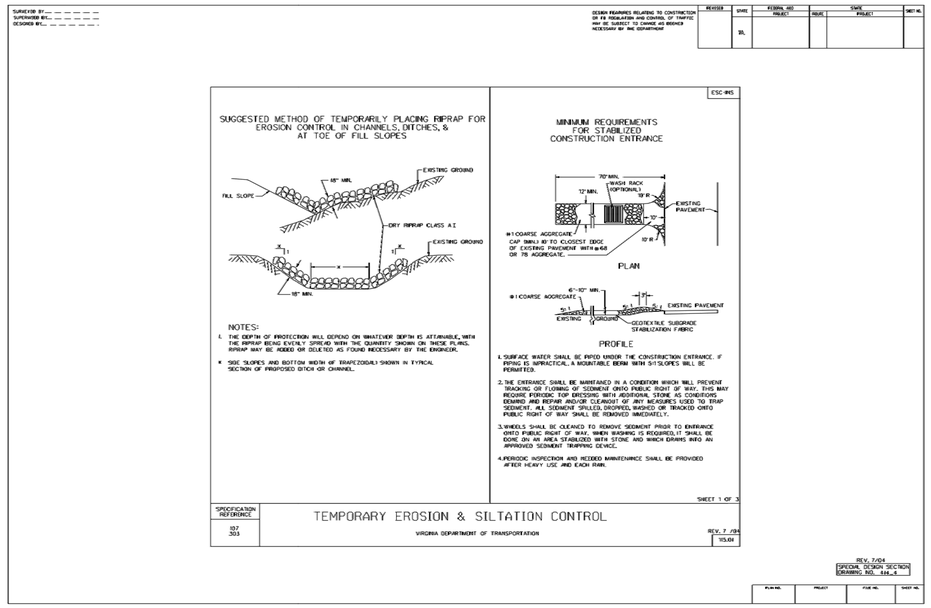

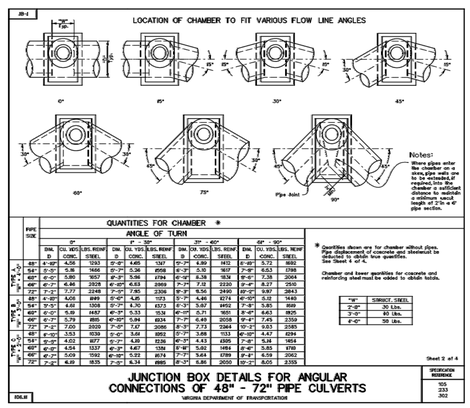

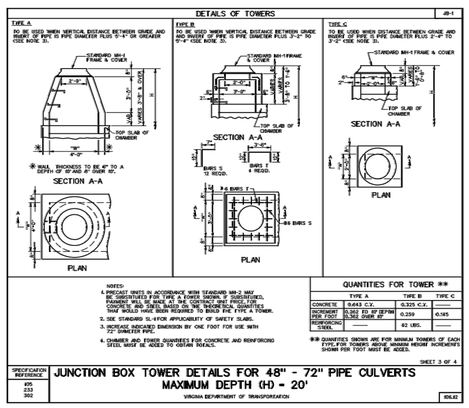

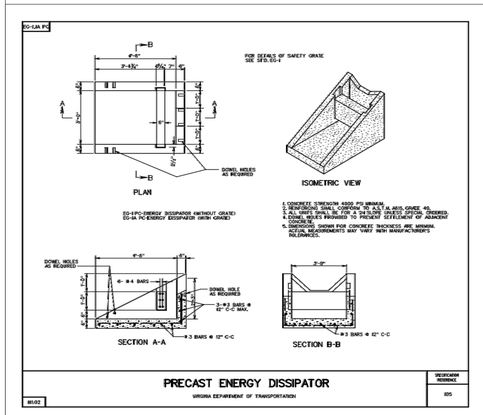

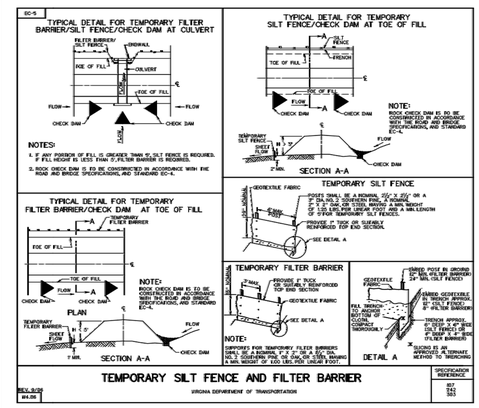

Approved: Energy Engineer	Approved: Safety Manager	Approved: Service Chief	Drawing Title CU-502 CIVIL DETAILS AND ELEVATIONS	Project Title INSTALL STORM WATER OVERFLOW	Date 07/27/12
	Approved: Infection Control Officer	Approved: Chief of Staff			Project No. 658-12-107
	Approved: GEMS Coordinator	Approved: Associate Director	Approved: Chief of Engineering Svc.	Building Number BA / Checked WGJ / Drawn WBJ	DRAWING NO. 2556
			Approved: Medical Center Director	Location	Dwg. 9 Of 9

Revisions | Date

Veterans Affairs