ROOF FRAMING PLAN NOTES:

1. TYPICAL ROOF FRAMING CONSISTS OF 1½"x22GA TYPE B METAL ROOF DECK OVER STEEL JOISTS AND STEEL SYSTEM SHALL SLOPE TO FORM MULIT-LEVEL SLOPE SHED ROOF.
2. TOP OF STEEL AT EACH COLUMN LINE IS INDICATED THUS: TOS=X'-0" AND MEASURED FROM DATUM 0'-0". TOP OF STEEL IS DEFINED AS BOTTOM OF METAL DECK.
3. STEEL BEAMS PLACED BELOW TOP OF STEEL ARE NOTED THUS (-X").
4. TOP OF STEEL BEAMS LOCATED BELOW MAIN ROOF FRAMING IS NOTED ON PLAN THUS: TOB=X'-X" AND MEASURED FROM DATUM 0'-0".

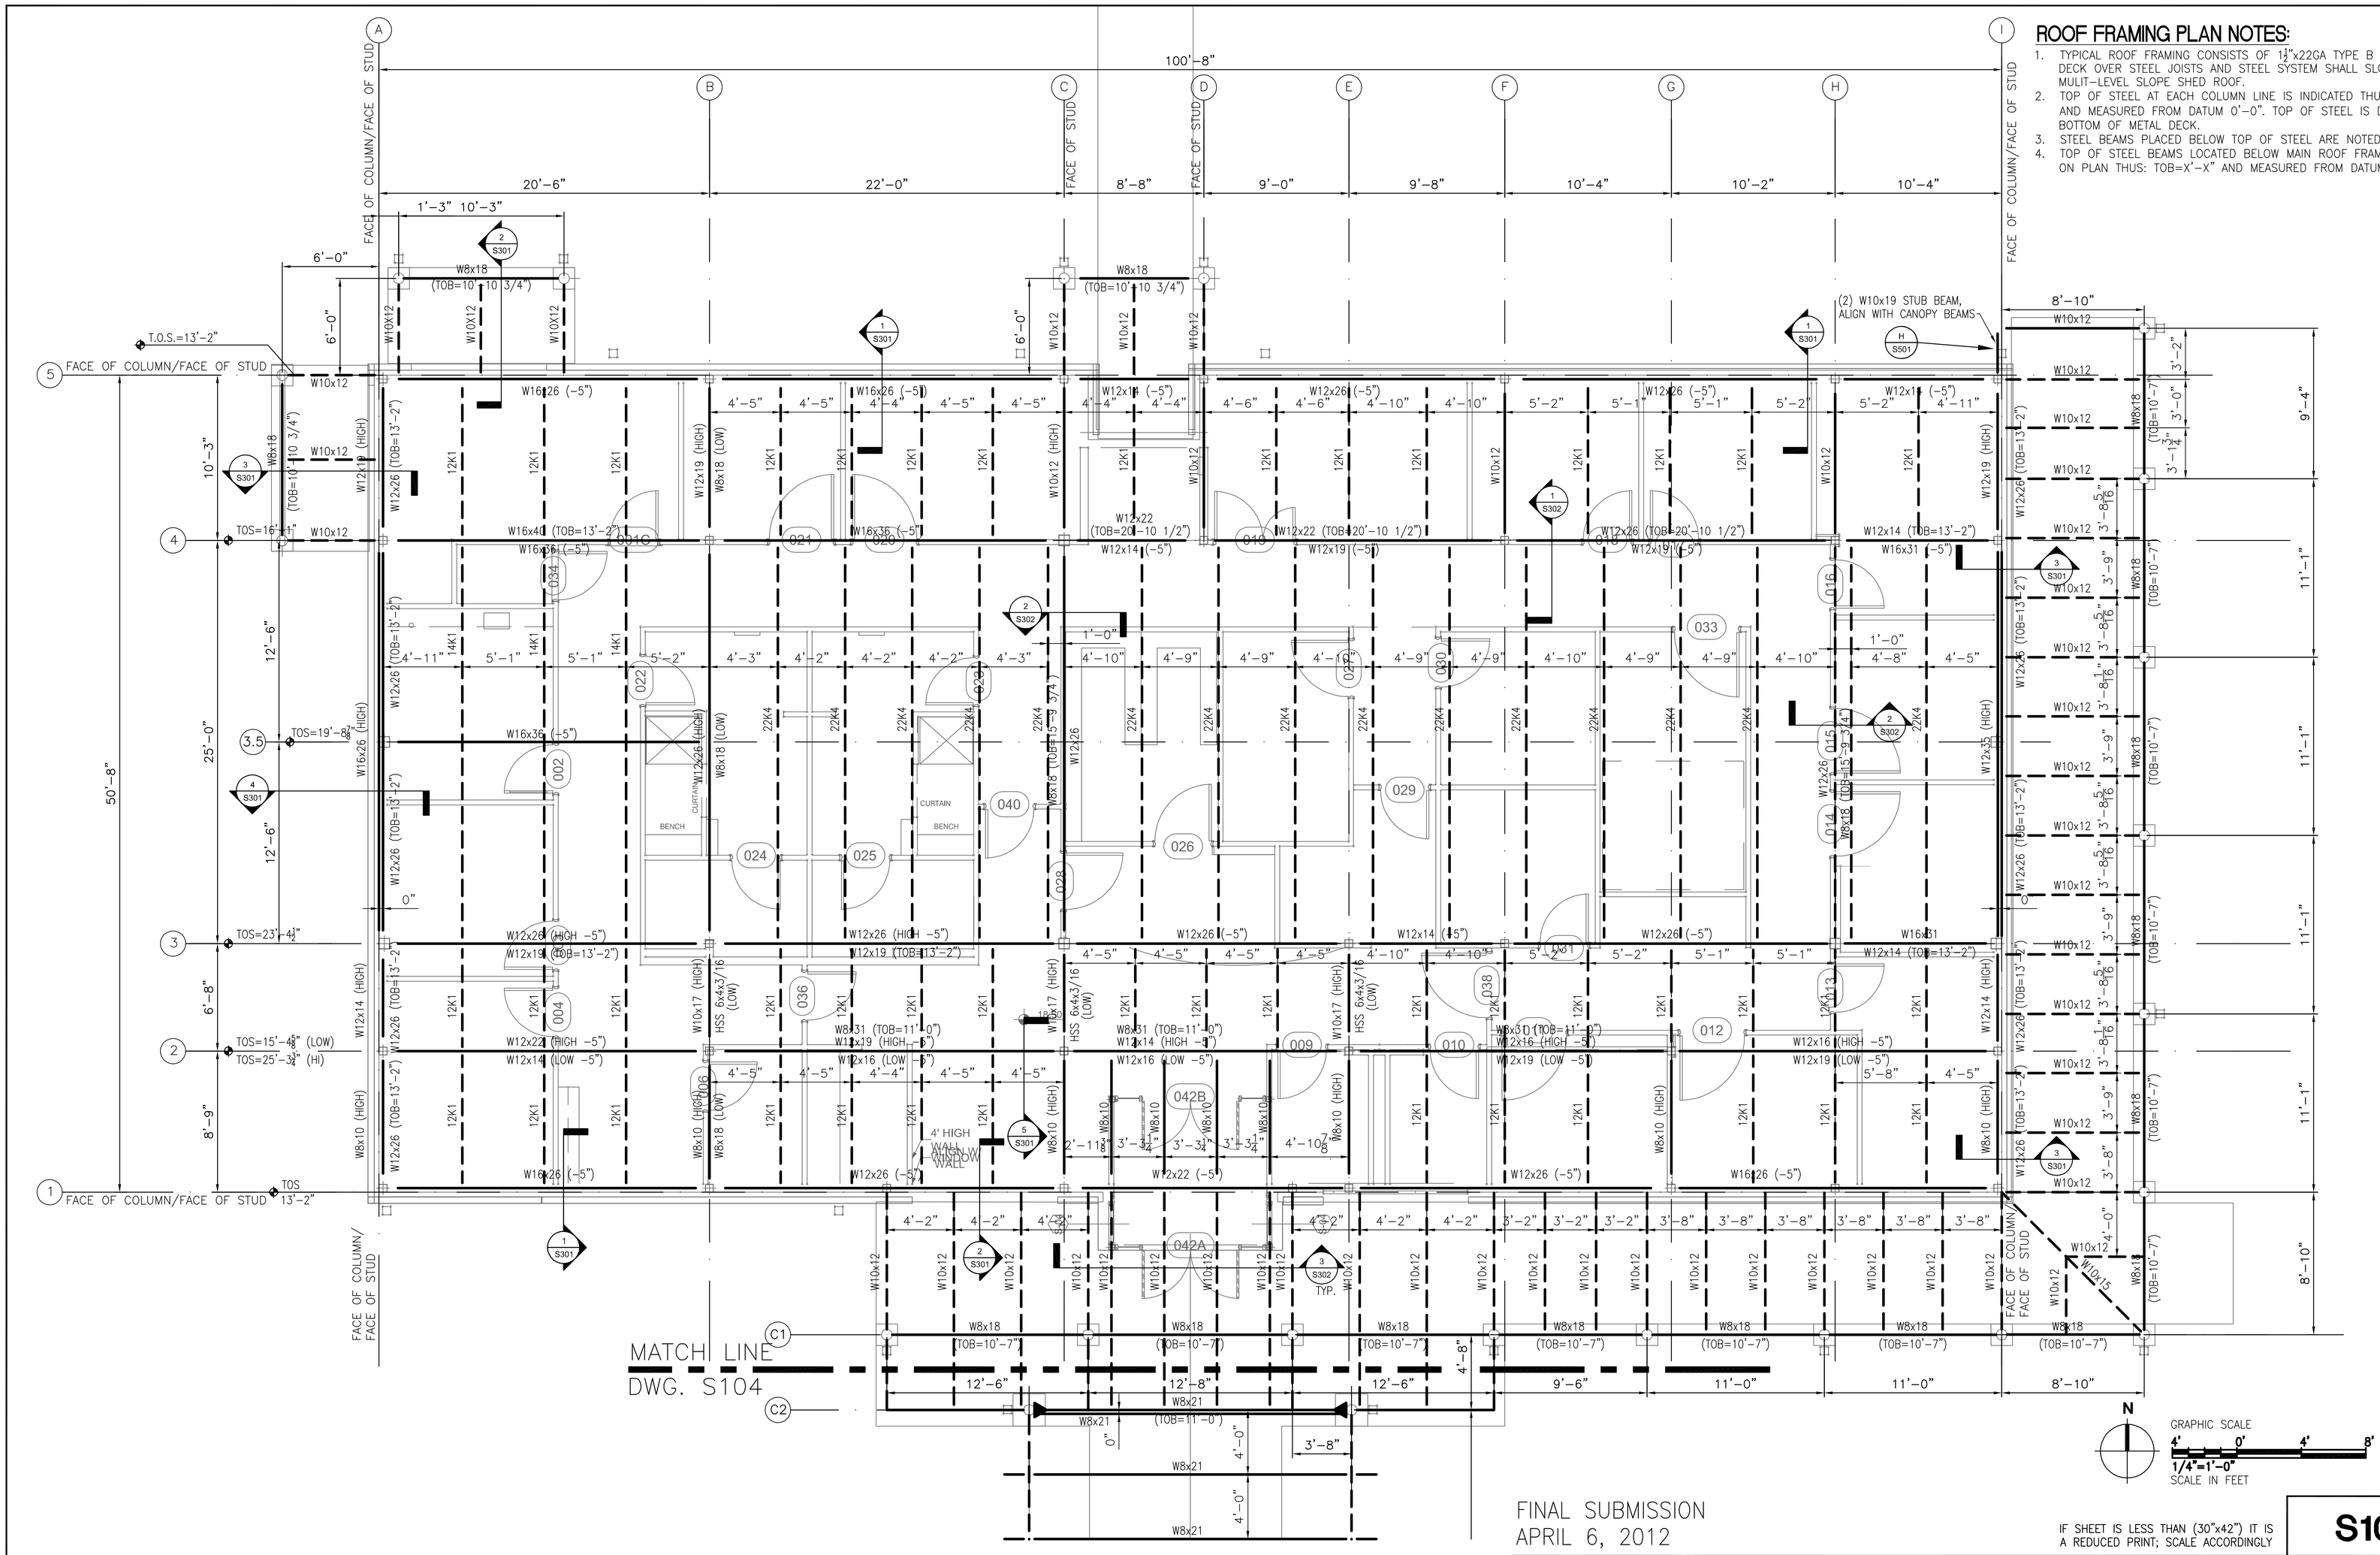

A / S103 ROOF FRAMING PLAN
1/4" = 1'-0"

N

GRAPHIC SCALE
4' 0' 4' 8'
1/4"=1'-0"
SCALE IN FEET

FINAL SUBMISSION
APRIL 6, 2012

IF SHEET IS LESS THAN (30"x42") IT IS A REDUCED PRINT; SCALE ACCORDINGLY

S103

BES DESIGN/BUILD
766 MIDDLE ST., FAIRHOPE, AL 36532 251-990-5778
ARCH. & ENGR. SEAL
FLORIDA BES DESIGN/BUILD LLC No. 29795 CERTIFICATE OF AUTHORIZATION

W.W. BOLTON CERTIFICATE NO. 56537 STATE OF FLORIDA PROFESSIONAL ENGINEER

NATURAL RESOURCES & ENVIRONMENTAL AFFAIRS	SATISFACTORY TO DATE
SAFETY DEPARTMENT	SATISFACTORY TO DATE
FIRE DEPARTMENT	SATISFACTORY TO DATE
PUBLIC WORKS SUPERVISOR	SATISFACTORY TO DATE
PUBLIC WORKS OFFICER	APPROVED DATE

P.W. DWG. NO.
DRAWN BY KM
CHECKED BY NB
SUPERVISOR WWB

DEPARTMENT OF THE NAVY NAVAL FACILITIES ENGINEERING COMMAND
NAVAL SUPPORT ACTIVITY
PANAMA CITY, FLORIDA

PANAMA CITY JOINT OUTPATIENT CLINIC
NAVAL GULF COAST HEALTH CARE
ROOF FRAMING PLAN

SIZE F	CODE IDENT. NO.	N A V F A C DRAWING NO. N/A	
HQMC PROJ. NO.		CONSTR. CONTR. NO.	
SCALE 1/4"=1'-0"	MACC.	T.O.# ____	SHEET 4 OF 10