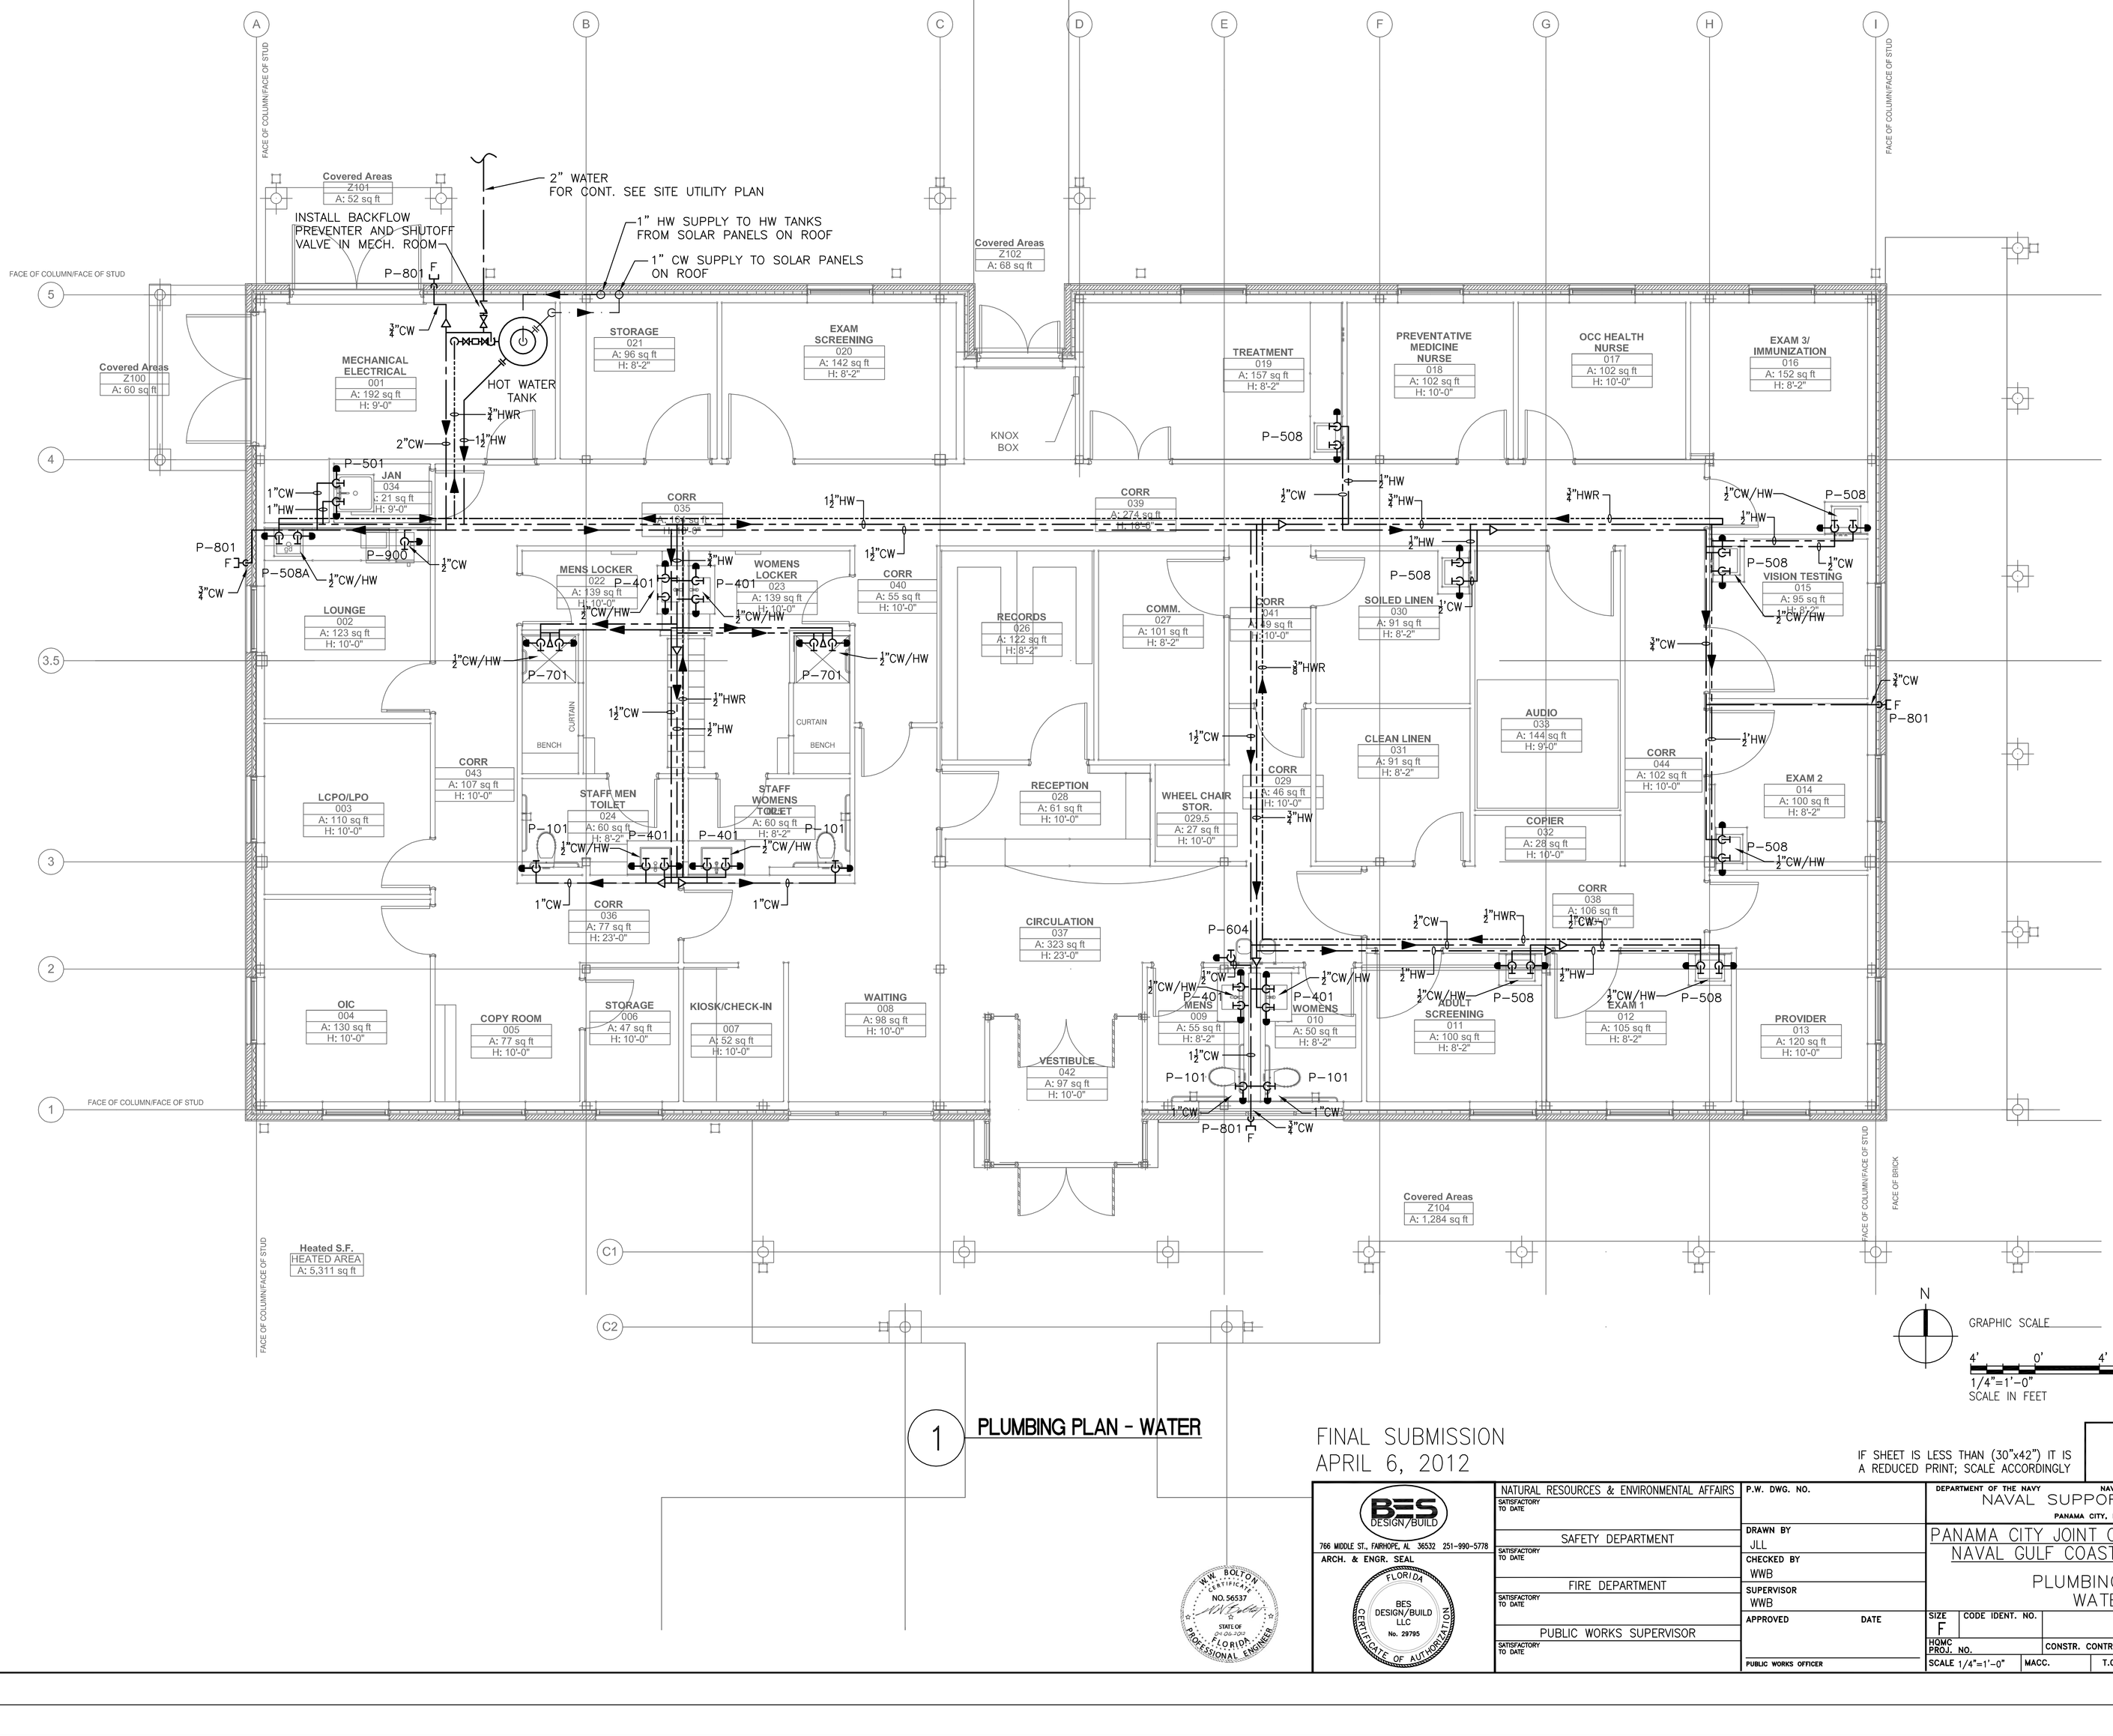

1 PLUMBING PLAN - WATER

FINAL SUBMISSION
APRIL 6, 2012

IF SHEET IS LESS THAN (30"x42") IT IS A REDUCED PRINT; SCALE ACCORDINGLY

P101

BES DESIGN/BUILD
766 MIDDLE ST., FAIRHOPE, AL 36532 251-990-5778
ARCH. & ENGR. SEAL

W.W. BOLTON CERTIFICATE NO. 56537 STATE OF FLORIDA PROFESSIONAL ENGINEER

BES DESIGN/BUILD LLC No. 29795 FLORIDA CERTIFICATE OF AUTHORIZATION

NATURAL RESOURCES & ENVIRONMENTAL AFFAIRS	SATISFACTORY TO DATE
SAFETY DEPARTMENT	SATISFACTORY TO DATE
FIRE DEPARTMENT	SATISFACTORY TO DATE
PUBLIC WORKS SUPERVISOR	SATISFACTORY TO DATE
PUBLIC WORKS OFFICER	APPROVED DATE

P.W. DWG. NO.
DRAWN BY JLL
CHECKED BY WWB
SUPERVISOR WWB

DEPARTMENT OF THE NAVY NAVAL FACILITIES ENGINEERING COMMAND
NAVAL SUPPORT ACTIVITY
PANAMA CITY, FLORIDA

PANAMA CITY JOINT OUTPATIENT CLINIC
NAVAL GULF COAST HEALTH CARE

PLUMBING PLAN
WATER

SIZE F | CODE IDENT. NO. | N A V F A C DRAWING NO. N/A
HOMC PROJ. NO. | CONSTR. CONTR. NO.
SCALE 1/4"=1'-0" | MACC. | T.O.# ____ | SHEET 3 OF 8