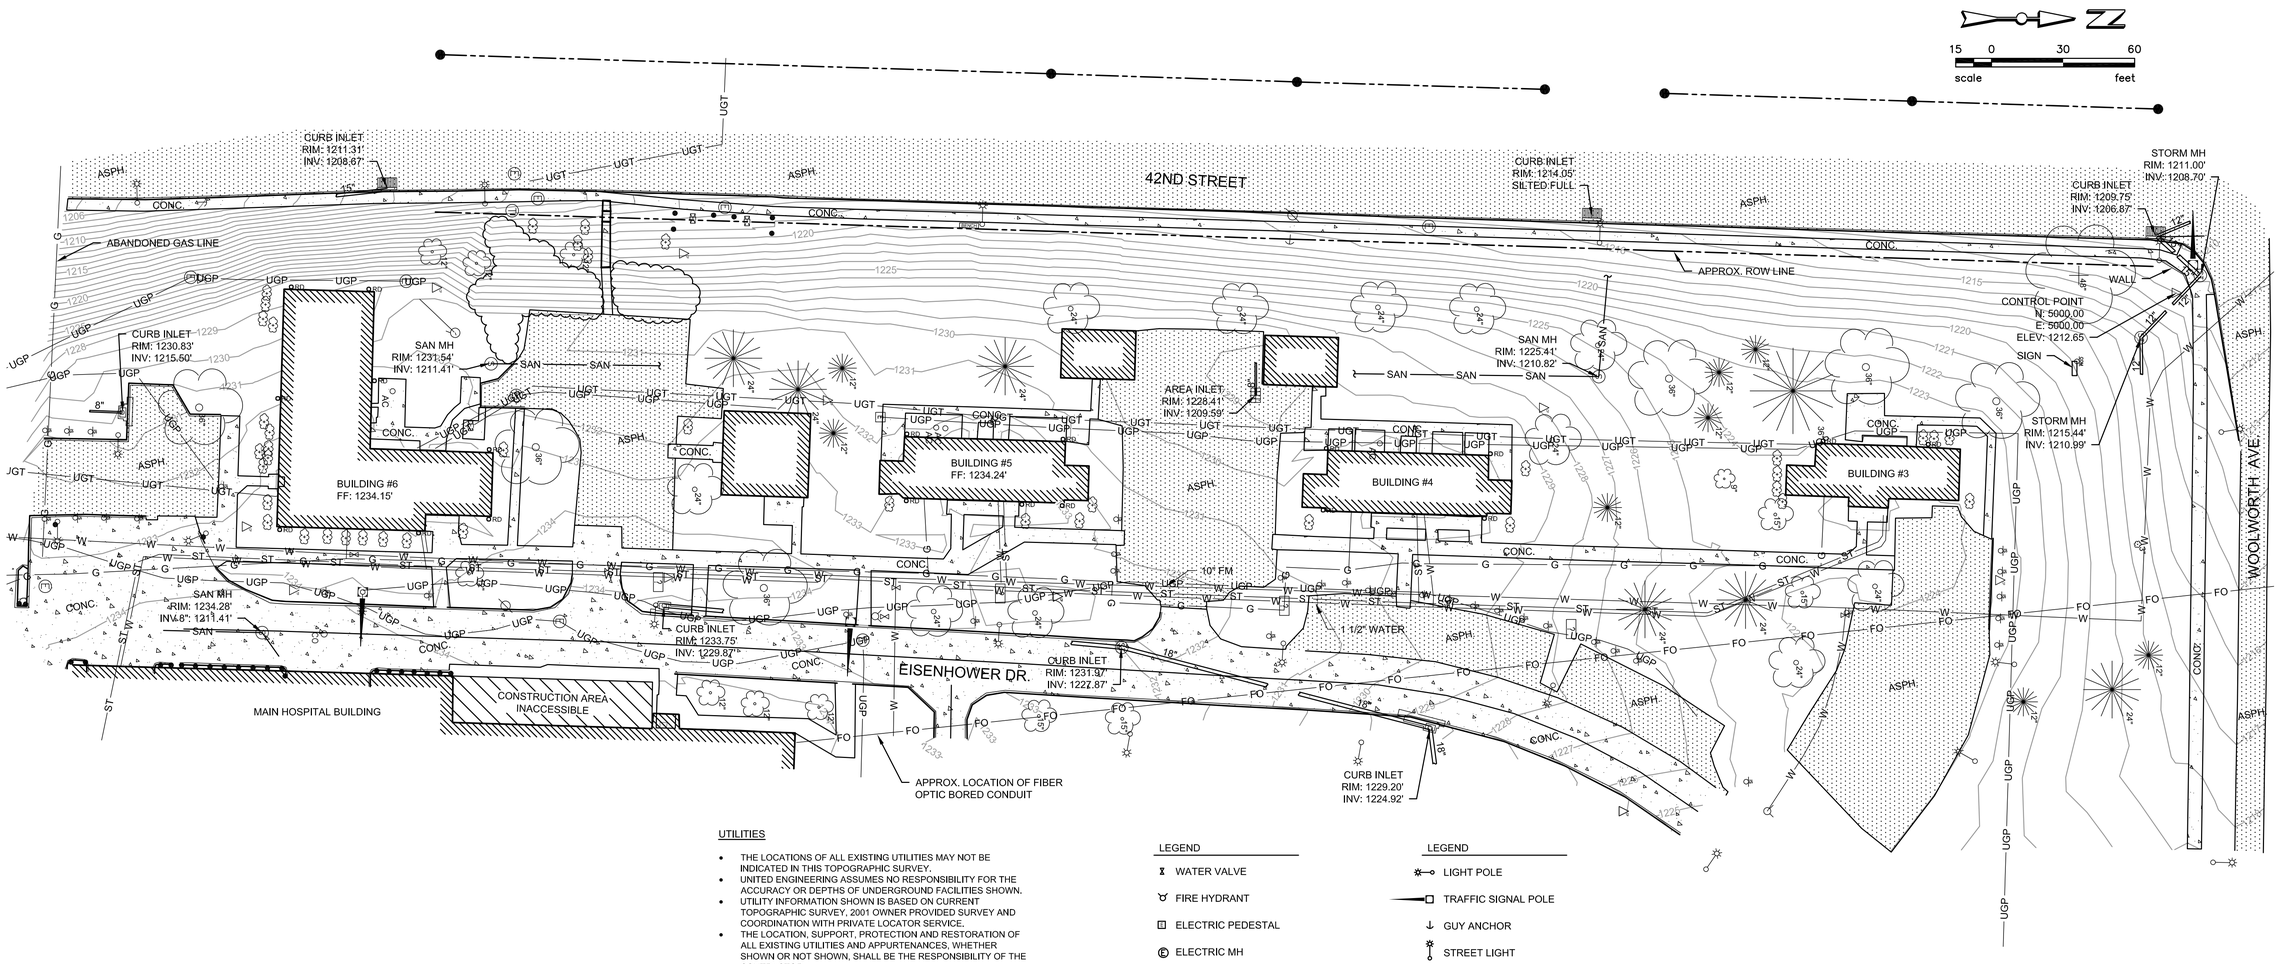

UTILITIES

- THE LOCATIONS OF ALL EXISTING UTILITIES MAY NOT BE INDICATED IN THIS TOPOGRAPHIC SURVEY.
- UNITED ENGINEERING ASSUMES NO RESPONSIBILITY FOR THE ACCURACY OR DEPTHS OF UNDERGROUND FACILITIES SHOWN.
- UTILITY INFORMATION SHOWN IS BASED ON CURRENT TOPOGRAPHIC SURVEY, 2001 OWNER PROVIDED SURVEY AND COORDINATION WITH PRIVATE LOCATOR SERVICE.
- THE LOCATION, SUPPORT, PROTECTION AND RESTORATION OF ALL EXISTING UTILITIES AND APPURTENANCES, WHETHER SHOWN OR NOT SHOWN, SHALL BE THE RESPONSIBILITY OF THE CONTRACTOR.

LEGEND

- WATER VALVE
- FIRE HYDRANT
- ELECTRIC PEDESTAL
- ELECTRIC MH
- ELECTRIC BOX
- AC UNIT
- TELEPHONE MH
- SATELLITE DISH
- UNIDENTIFIED MH
- UNIDENTIFIED PULL BOX
- SANITARY MH
- CLEANOUT
- 4' CURB INLET
- STORM MH
- CURB INLET LEFT
- CURB INLET W/ GRATE
- ROOF DRAIN
- COMMERCIAL SIGN
- INFORMATION SIGN
- WOOD POWER POLE

LEGEND

- LIGHT POLE
- TRAFFIC SIGNAL POLE
- GUY ANCHOR
- STREET LIGHT
- BOLLARD
- BUSH
- CONIFEROUS TREE
- DECIDUOUS TREE
- HANDICAP SYMBOL
- CONTROL POINT
- OPEN TOP PIPE
- BENCH
- CHAIN LINK FENCE
- TREE LINE
- FO — FIBER OPTIC
- W — WATER
- ST — STEAM
- UGP — UNDER GROUND POWER
- G — GAS
- UGT — UNDER GROUND TELEPHONE
- SAN — SANITARY SEWER

CONTROL POINT
N: 5000.00
E: 5505.04

UNITED ENGINEERING
Surveying & Engineering Services
20507 NICHOLAS CIRCLE • OMAHA, NE 68022 • (402) 763-9475

No.	DATE	REVISION DESCRIPTION	DRAWN	DESIGN	CHECK
		ORIGINAL PLANS			

PROGRESS PRINT
3/27/2009

VA HOSPITAL TOPO
TOPOGRAPHIC SURVEY
CLH ARCHITECTS
TOPO

PROJECT # 08029

SHEET 1 OF 1

3/27/2009 10:20 AM
V:\PROJECTS\08029\08029 VA HOSPITAL TOPO\DRAWINGS\TOPO DRAWINGS\08029 TOPO.DWG