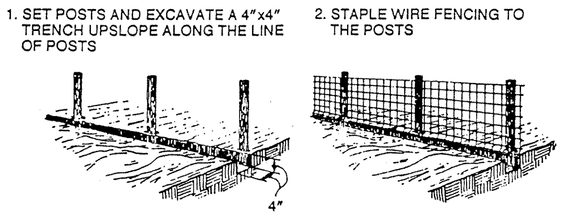

CONSTRUCTION OF A SILT FENCE

NTS

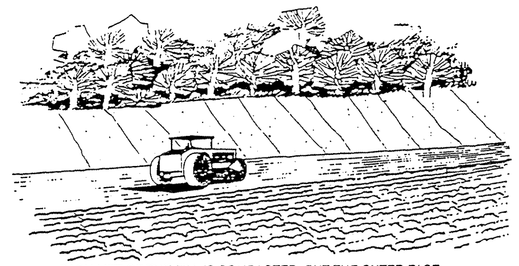

EACH LIFT OF THE FILL IS COMPACTED, BUT THE OUTER FACE OF THE SLOPE IS ALLOWED TO REMAIN LOOSE SO THAT THE ROCKS, CLODS, ETC. REACH THE NATURAL ANGLE OF REPOSE.

FILL SLOPE TREATMENT

NTS

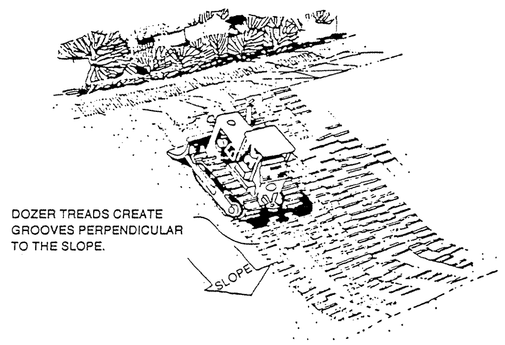

TRACKING

NTS

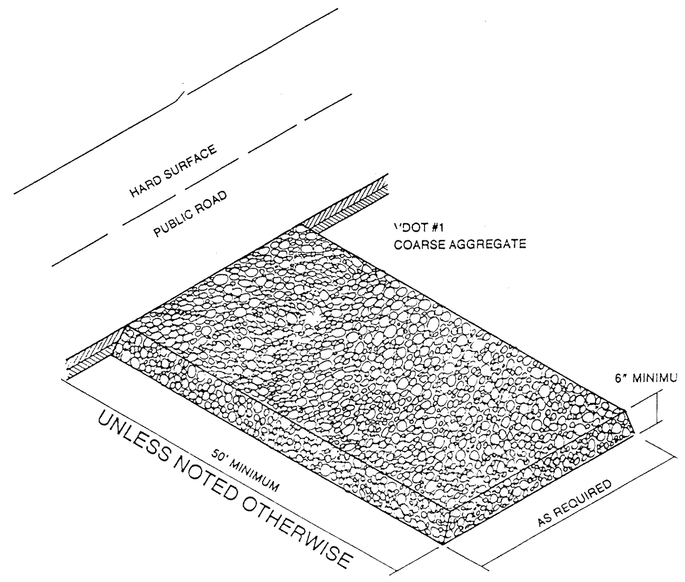

GRAVEL CONSTRUCTION ENTRANCE

NTS

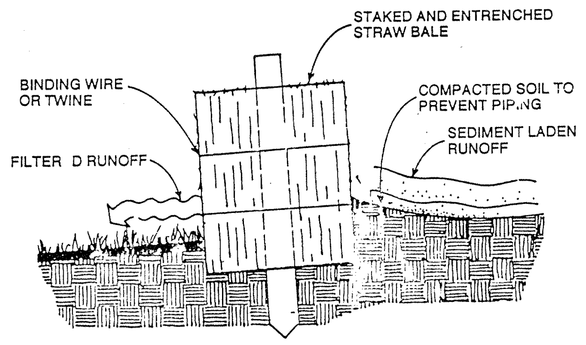

CROSS SECTION OF A PROPERLY INSTALLED STRAW BALE

NTS

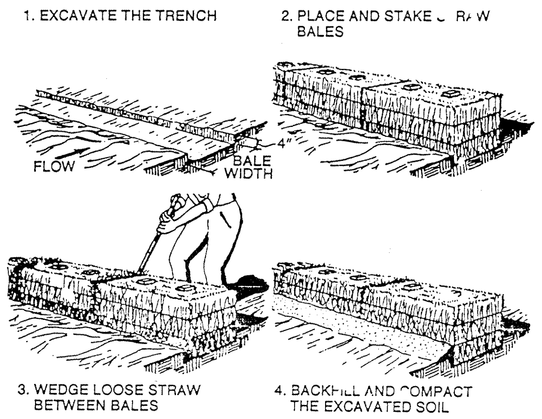

CONSTRUCTION OF A STRAW BALE BARRIER

NTS

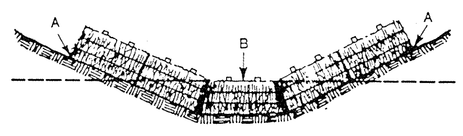

POINTS A SHOULD BE HIGHER THAN POINT B

PLACEMENT OF STRAW BALE BARRIER IN DRAINAGE WAY

NTS

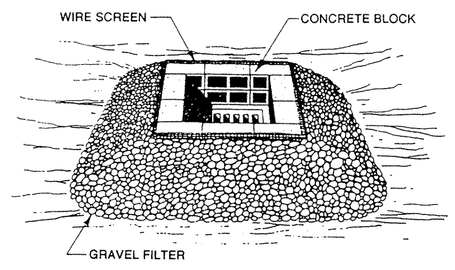

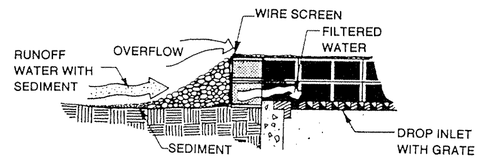

BLOCK AND GRAVEL DROP INLET SEDIMENT FILTER

NTS

Architects
Engineers
Planners
Surveyors

Dewberry & Davis

5238 VALLEYPOINTE PARKWAY SUITE ONE-B
ROANOKE, VIRGINIA 24019 (703) 362-7725

SILTATION/EROSION CONTROL DETAILS

SALEM VA MEDICAL CENTER DEBRIS LANDFILL

SALEM, VIRGINIA

Drawn By	
Designed By	
Checked By	
Date	6-12-92
Scale	NTS
Plan Number	
Zoned	
Sheet	6 of 6
File Number	

Revisions	Date

Jeffrey T. Parker 7/23/92

Drawing Title: SILTATION	Project Title: DEBRIS LANDFILL CLOSURE		Date: 6-12-92
			Project No.: 658-91-116
Approved: Division Chief	Building Number: N/A	Checked	Drawn
Approved: Service Director	Location: VA MED CTR, SALEM VA24153		DRAWING NO.: 2124 Dwg. 6 Of 6

Veterans Administration

VA FORM 08-6231, FEB. 1983

© U.S. GOVERNMENT PRINTING OFFICE: 1993-400-285