CONSTRUCT TEMPORARY GRAVEL PARKING

ROBERT J. DOLE MEDICAL CENTER
WICHITA, KS

REVISIONS	DATE

APPROVAL SIGNATURES

DIRECTOR, FACILITIES MANAGEMENT SERVICE	MEDICAL CENTER DIRECTOR	ASSOCIATE MEDICAL CENTER DIRECTOR	NOT USED
SAFETY	NOT USED	NOT USED	NOT USED

PROJECT TITLE
TITLE SHEET

LOCATION
WICHITA VAM&ROC
5500 E KELLOGG

DATE
June 25,2018

CHECKED

DRAWN
mbd

PROJECT NUMBER
589A7-18-304

BUILDING NUMBERS

DRAWING NUMBER
T-01

Office of Facilities Management

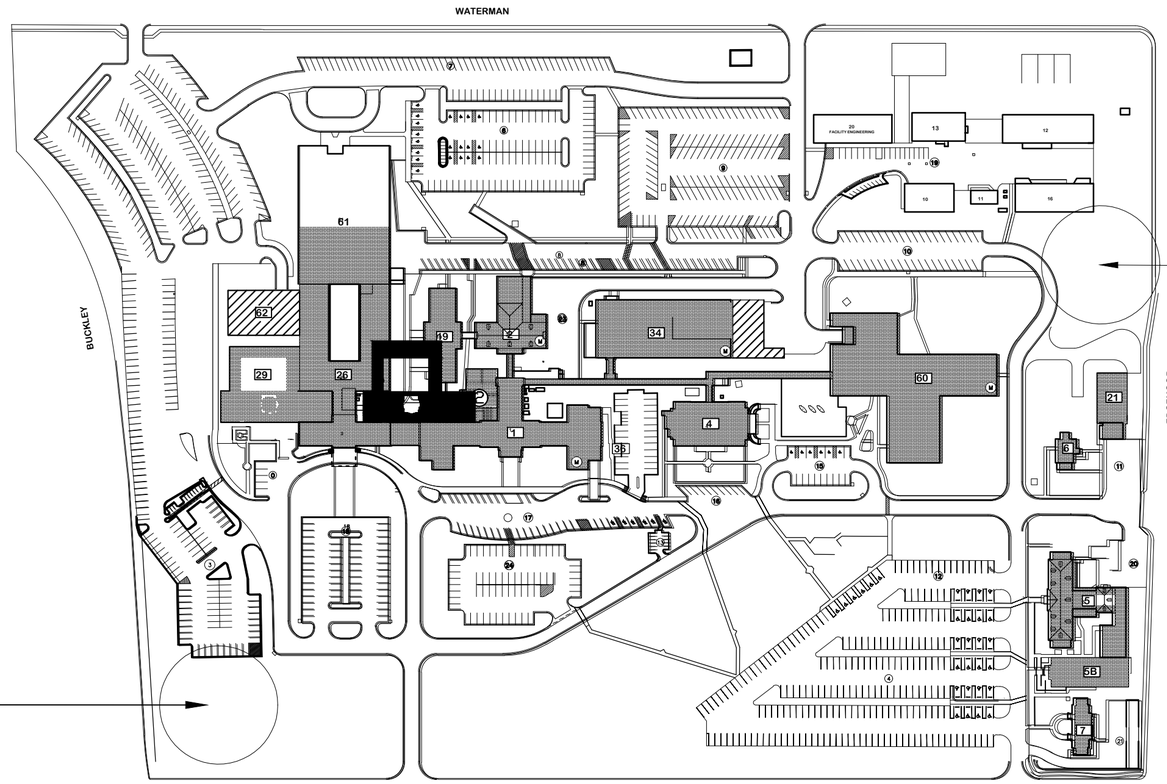

NOT TO SCALE

CONSTRUCTION SITE PLAN

REVISIONS	DATE

APPROVAL SIGNATURES:

DIRECTOR, FACILITIES MANAGEMENT SERVICE	MEDICAL CENTER DIRECTOR	ASSOCIATE MEDICAL CENTER DIRECTOR	NOT USED
SAFETY	NOT USED	NOT USED	NOT USED

PROJECT TITLE: SITE PLAN

PROJECT NUMBER: 589A7-18-304

BUILDING NUMBERS:

LOCATION: WICHITA VAM&ROC, 5500 E KELLOGG

DRAWING NUMBER: AS-01

DATE: June 25,2018 | CHECKED: | DRAWN: mbd

Office of Facilities Management

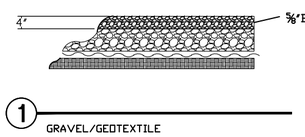

1 GRAVEL/GEOTEXTILE

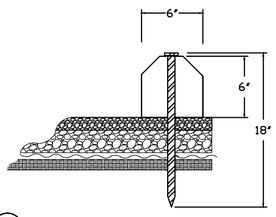

2 PARKING BLOCKS

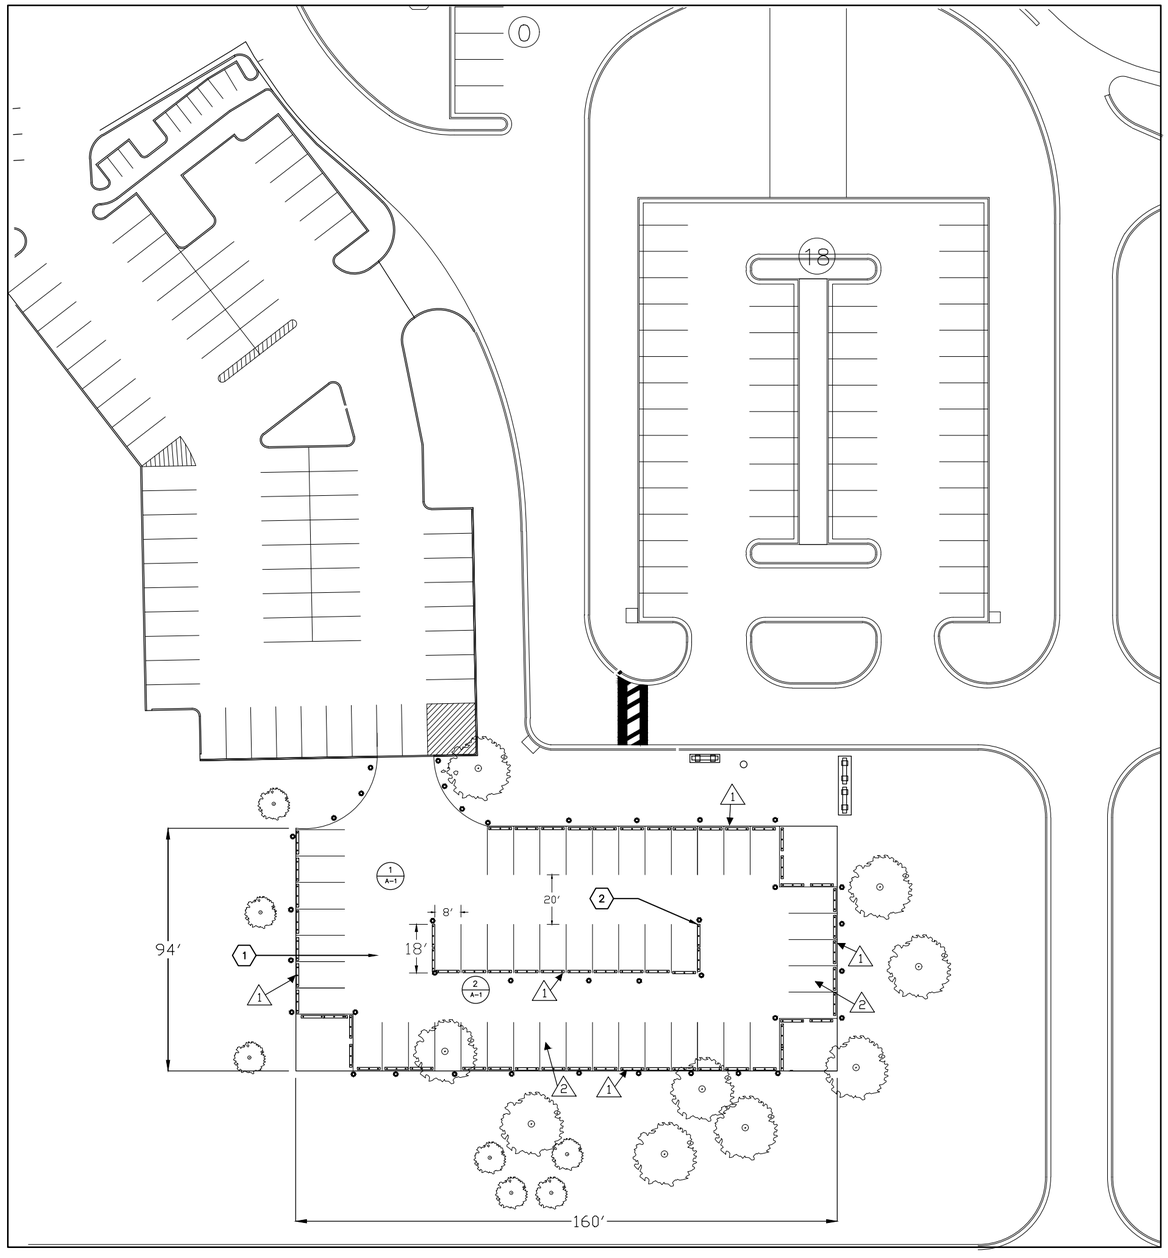

NEW CONST. 1

1	INSTALL CRUSHED STONE SEE DETAIL 1
2	INSTALL ON ALL PARKING SPACES PLASTIC PARKING BLOCKS, SEE DETAIL 2

SYMBOLS LIST

NEW CONSTRUCTION..... 3

DEMOLITION..... 2

DETAIL.... 4 / E-1 DRAWING # / SHEET

DEMOLITION 1

1	REMOVE AND REINSTALL PARKING BLOCKS
2	EXISTING ROCK TO BE LEVELED AND NEW ROCK PLACED ON TOP

NOT TO SCALE

S.W. TEMPORARY PARKING LOT

REVISIONS	DATE

PROJECT TITLE: SOUTHWEST GRAVEL LOT

PROJECT NUMBER: 589A7-18-304

BUILDING NUMBERS: 60

LOCATION: WICHITA VAM&ROC, 5500 E KELLOGG

DRAWING NUMBER: AS-02

DATE: June 25,2018

CHECKED:

DRAWN: mbd

Office of Facilities Management

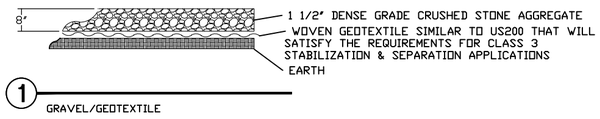

1 GRAVEL/GEOTEXTILE

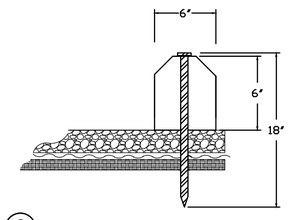

2 PARKING BLOCKS

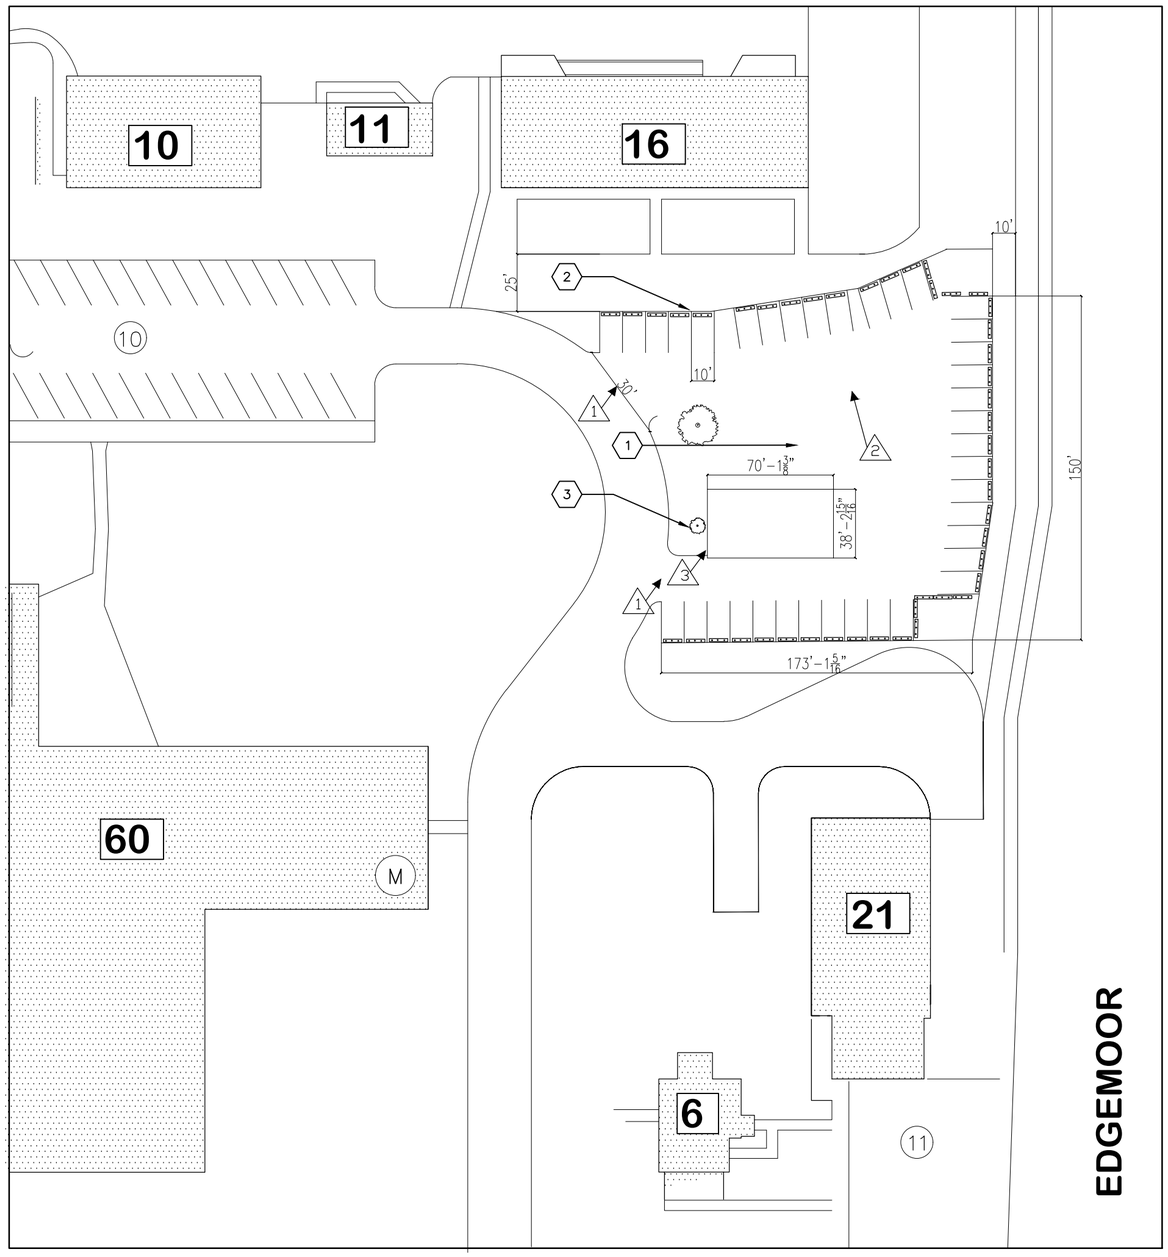

NEW CONST. (1)

1	INSTALL CRUSHED STONE & GEOTEXTILE SEE DETAIL 1
2	INSTALL ON ALL PARKING SPACES PLASTIC PARKING BLOCKS, SEE DETAIL 2
3	TREES ARE TO REMAIN. INSTALL LANDSCAPING RING TO PROTECT FROM GRAVEL AND TRAFFIC.
4	

SYMBOLS LIST

NEW CONSTRUCTION..... 3

DEMOLITION..... 2

DETAIL.... 4/E-1 DRAWING # SHEET

DEMOLITION (1)

1	CUT CURB FOR ENTRANCE TO NEW PARKING AREA
2	GRASS ON SITE WILL NOT BE EXCAVATED ONLY MOWED DOWN TO THE DIRT
3	REMOVE WOOD FENCE
4	

NOT TO SCALE

N.E. TEMPORARY PARKING LOT

REVISIONS	DATE

PROJECT TITLE: NORTHEAST GRAVEL LOT

PROJECT NUMBER: 589A7-18-304

BUILDING NUMBERS: 60

LOCATION: WICHITA VAM&ROC, 5500 E KELLOGG

DRAWING NUMBER: AS-03

DATE: June 25, 2018 | CHECKED | DRAWN: mbd

Office of Facilities Management