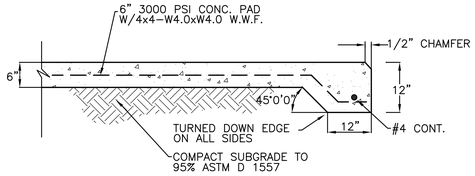

A2 CS505 MECHANICAL YARD CONCRETE PAD DETAIL
N.T.S.

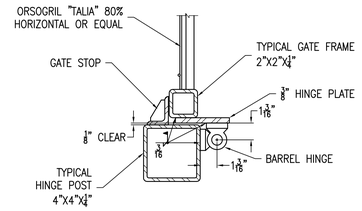

A4 CS505 GATE HINGE DETAIL
N.T.S.

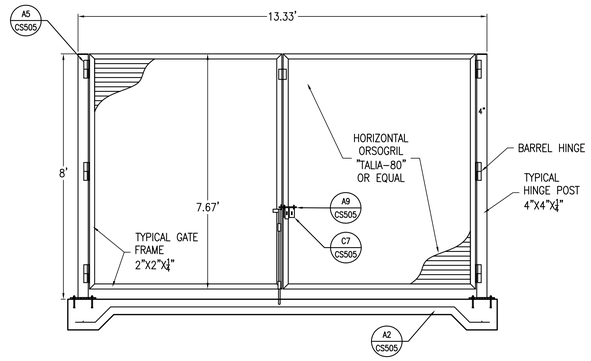

A6 CS505 GATE DETAIL
N.T.S.

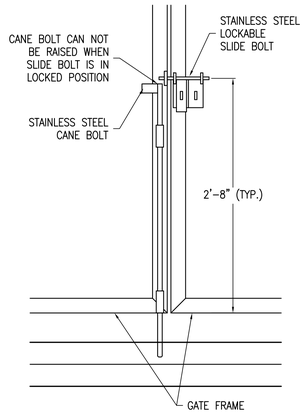

A9 CS505 BOLT VERTICAL CANE
N.T.S.

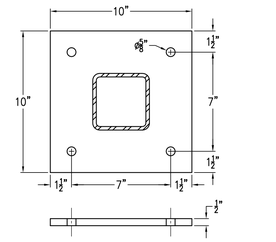

B2 CS505 TYPICAL BASE PLATE DETAIL
N.T.S.

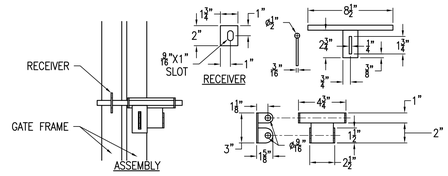

C7 CS505 LOCKABLE SLIDE HASP
N.T.S.

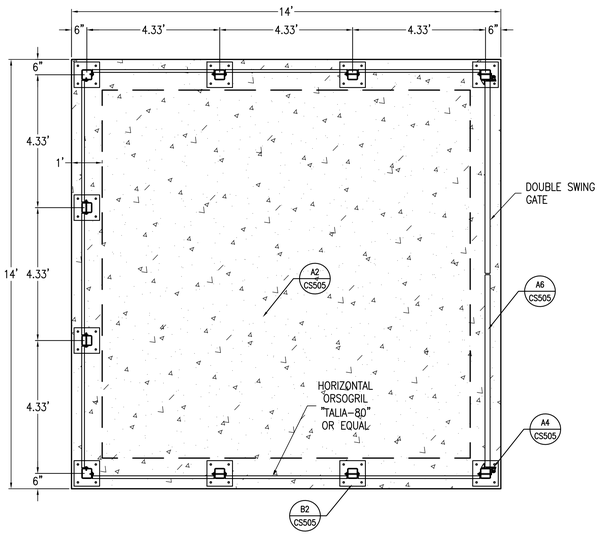

F2 CS101 VA (FUTURE) MECHANICAL YARD WITH ENCLOSURE
N.T.S.

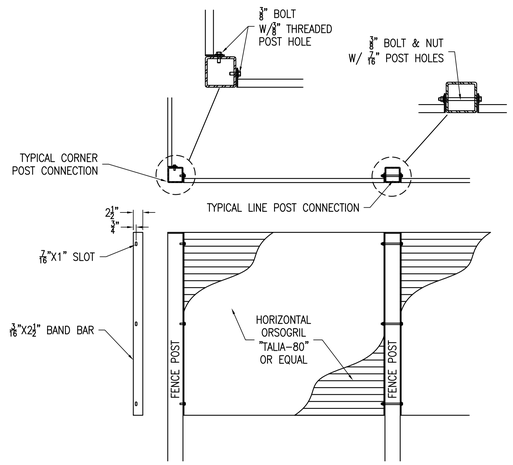

F5 CS505 LOUVER PANELS TO POST CONNECTION DETAIL
N.T.S.

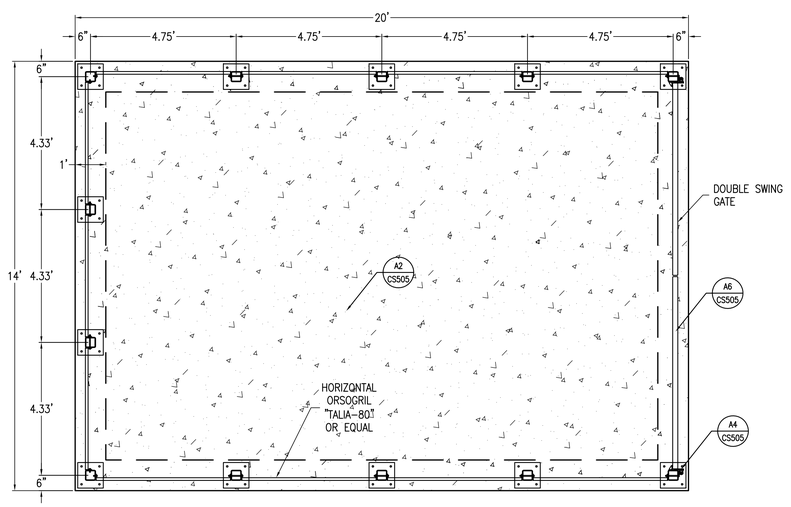

F7 CS101 NAVY MECHANICAL YARD WITH ENCLOSURE
N.T.S.

FINAL SUBMISSION

Revisions:	Date

CONSULTANTS:

CIVIL:
KENNETH HORNE & ASSOCIATES
7201 NORTH 9TH AVENUE, STE. 6
PENSACOLA, FLORIDA 32504
PH: (850) 471-9005
FX: (850) 471-0093

LANDSCAPE ARCHITECT:
CSA GROUP, INC.
6300 PICCADILLY SQUARE DRIVE
MOBILE, ALABAMA 36609
PH: (251) 344-4023
FX: (251) 344-4052

COMM/IDS:
SCHMIDT CONSULTING GROUP, INC.
40 S. PALAFOX PLACE, STE. 300
PENSACOLA, FLORIDA 32502
PH: (850) 438-0050
FX: (850) 432-8631

ARCHITECTURE:
BULLOCK TICE ASSOCIATES, INC.
909 EAST CERVANTES STREET
PENSACOLA, FL 32501
PH: (850) 434-5444
FX: (850) 432-5208

SURVEYORS:
KCI TECHNOLOGIES, INC.
10401 HIGHLAND MANOR DRIVE, SUITE 120
TAMPA, FLORIDA 33610
PH: (813) 740-2300

KENNETH C. HORNE LICENSED No. 49149 3/31/12 STATE OF FLORIDA PROFESSIONAL ENGINEER
KHA FL. CERT. #8268

ARCHITECT/ENGINEERS:

BES DESIGN/BUILD

BES DESIGN/BUILD, LLC
766 Middle St, Fairhope, AL 36532
Phone: 251.990.5778 Fax: 251.990.3716

Drawing Title: SITE DETAILS

Approved: Project Director

Project Title: PANAMA CITY
JOINT OUTPATIENT CLINIC
VA GULF COAST HEALTH CARE

Project Number: 520-326

Building Number: –

Location: PANAMA CITY, FLORIDA

Date: MARCH 2012 | Checked: KCH | Drawn: LRR

Drawing Number: CS505
Dwg. 10 of 21

Office of Construction and Facilities Management
Department of Veterans Affairs

VA FORM 08-6231