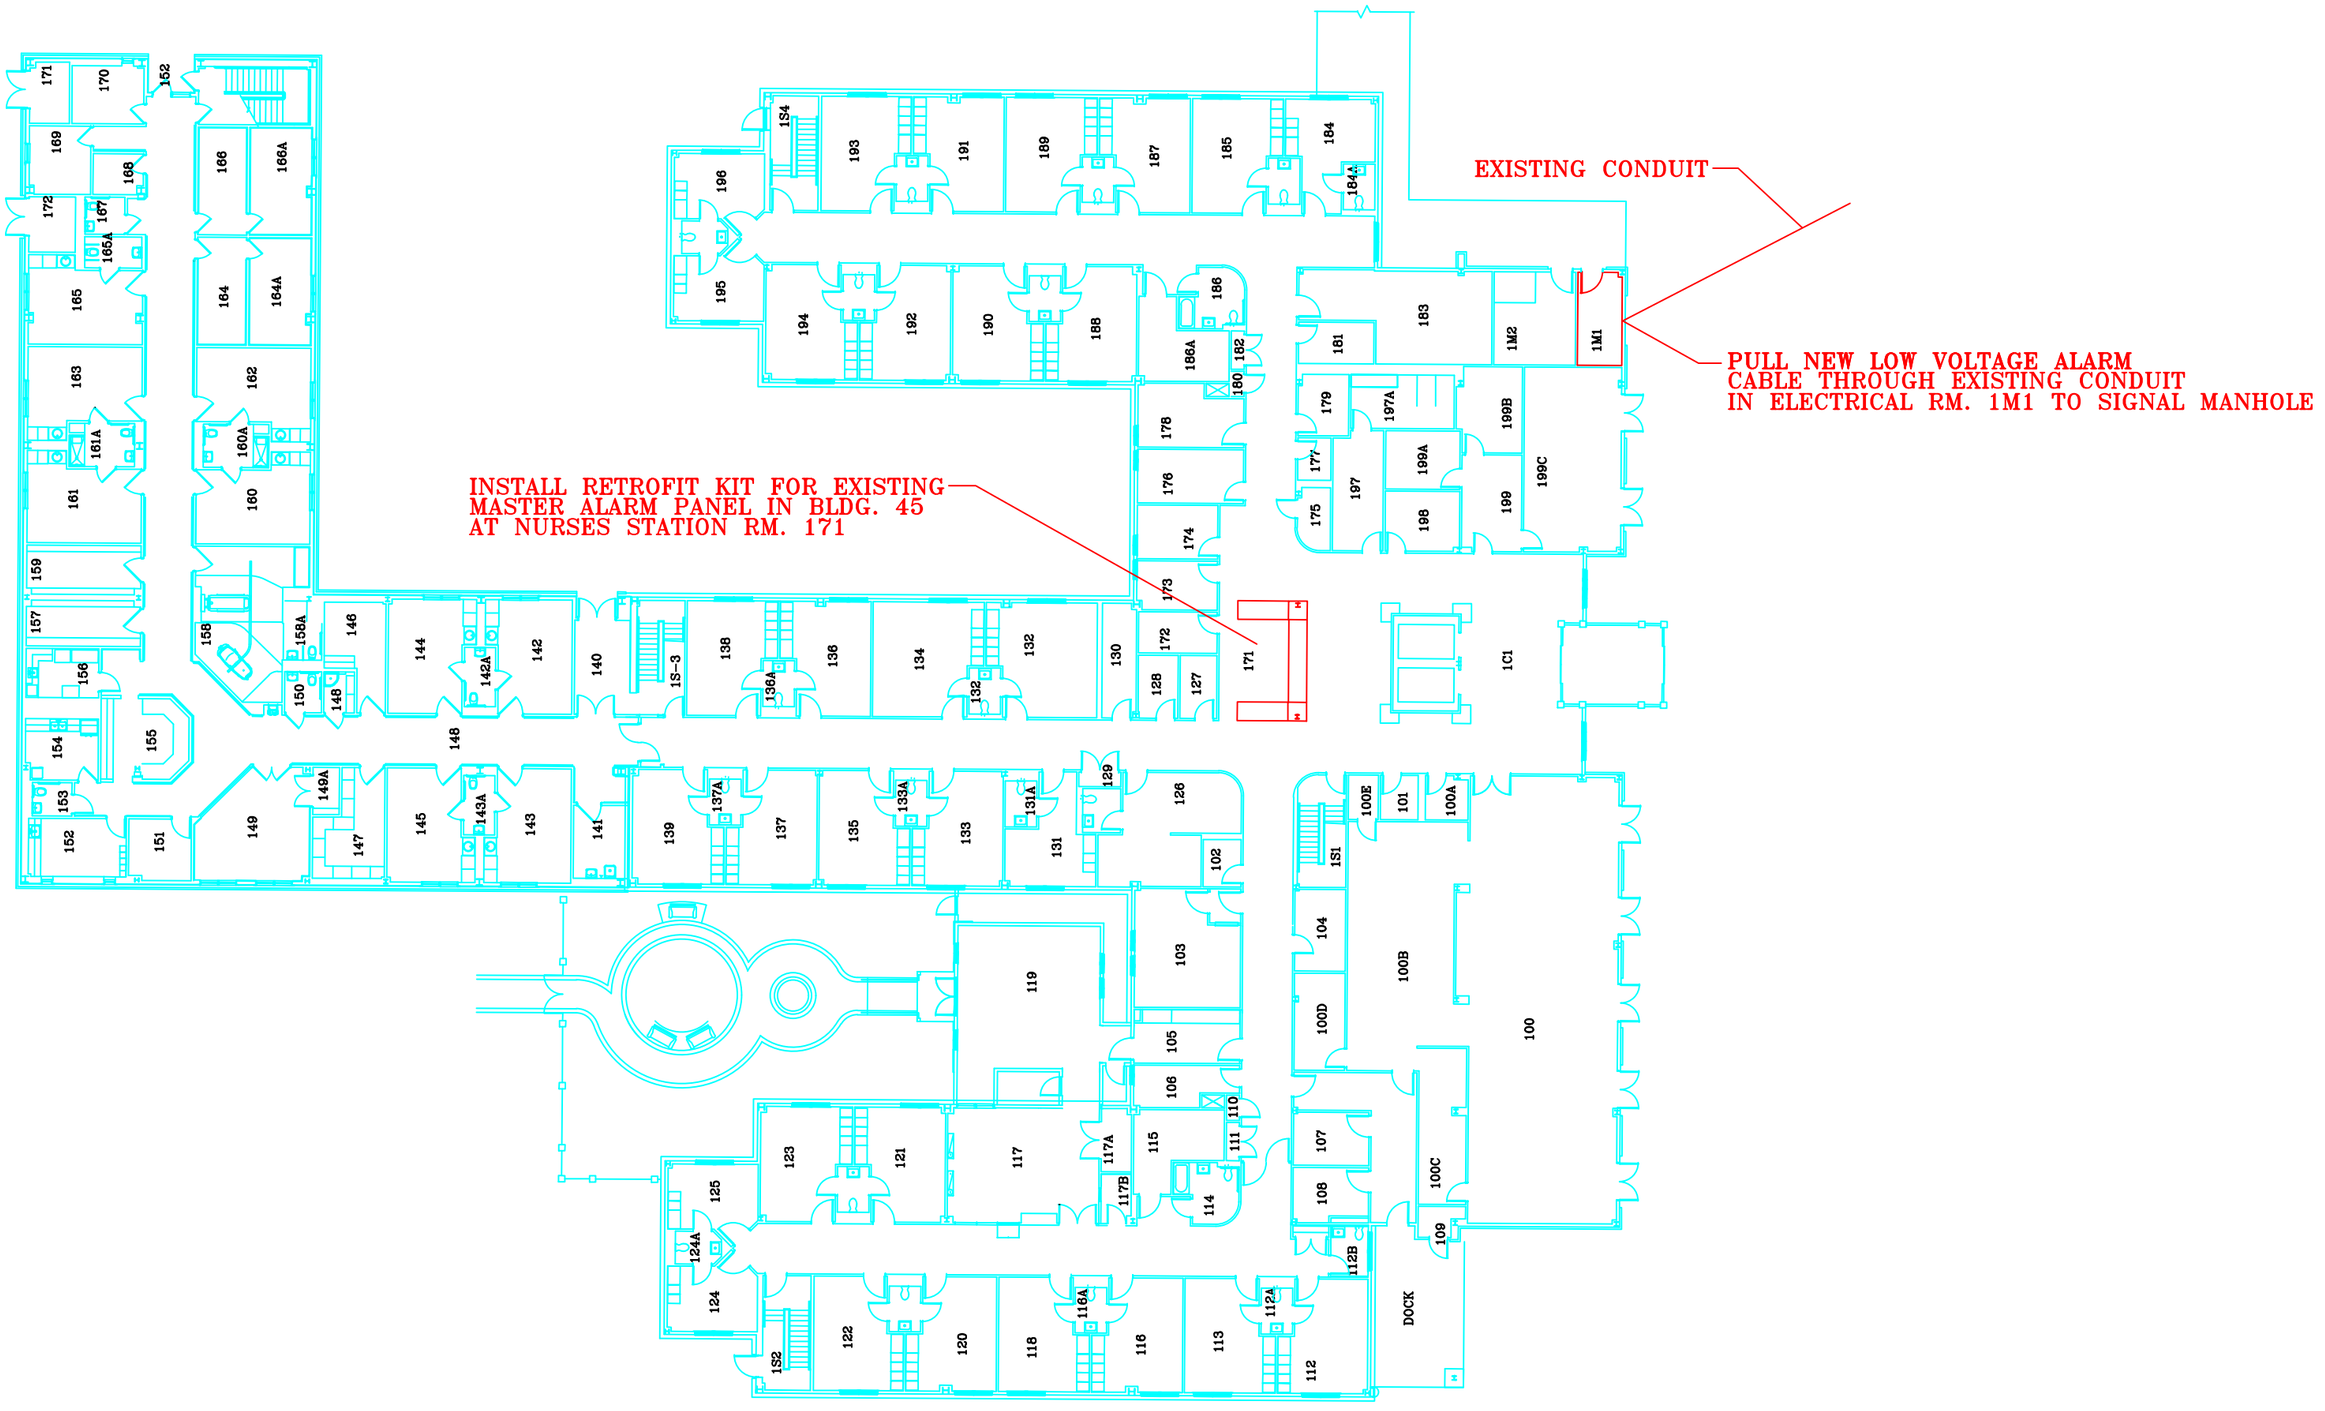

1 1st FLOOR PLAN