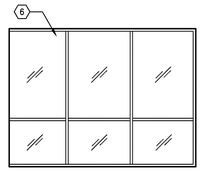

ELEVATION B

1 OFFICE 1A-18 - INTERIOR ELEVATIONS
1/4" = 1'-0"

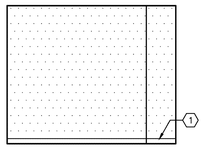

EAST

2 OFFICE 1A-20 - INTERIOR ELEVATIONS
1/4" = 1'-0"

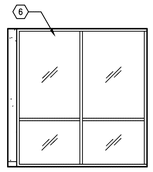

EAST

3 OFFICE 1A-21 - INTERIOR ELEVATIONS
1/4" = 1'-0"

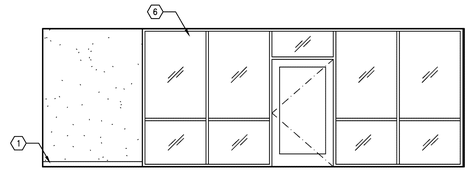

EAST

4 AUDIO/VISUAL 1A-22 - INTERIOR ELEVATIONS
1/4" = 1'-0"

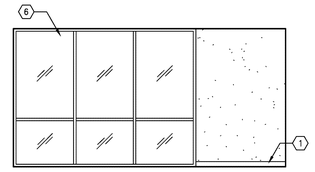

NORTH

5 CONFERENCE ROOM 1A-25 - INTERIOR ELEVATIONS
1/4" = 1'-0"

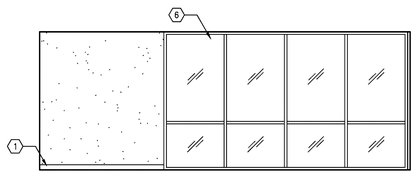

NORTH

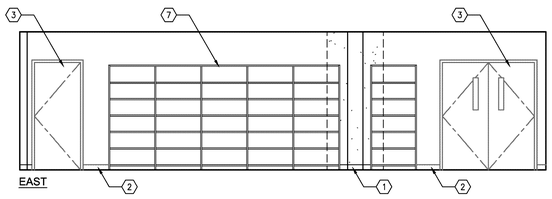

EAST

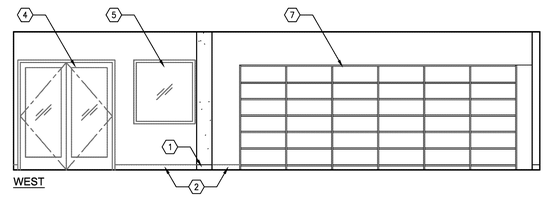

WEST

6 STUDY ROOM 1A-28 - INTERIOR ELEVATIONS
1/4" = 1'-0"

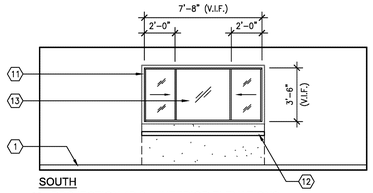

SOUTH

7 PROJECTION 1B-2 - INTERIOR ELEVATIONS
1/4" = 1'-0"

LEGEND

NEW GYPSUM WALLBOARD. FINISH TO MATCH EXISTING WALL TEXTURE. REFER TO FINISH SCHEDULE AND FLOOR PLAN FOR ADDITIONAL INFO.

(E) GYPSUM WALLBOARD TO REMAIN. REFINISH TO MATCH EXISTING WALL TEXTURE AFTER (E) WALLCOVERING IS REMOVED. REFER TO FINISH SCHEDULE AND FLOOR PLAN FOR ADDITIONAL INFO.

(E) GYPSUM WALLBOARD TO REMAIN. REFER TO FINISH SCHEDULE AND FLOOR PLAN FOR ADDITIONAL INFO.

P1 INDICATES FINISH COLOR. REFER TO SCHEDULE FOR FINISHES (09 06 00) FINISH TYPE AND COLOR.

INTERIOR ELEVATION - REMODEL KEYNOTES

1. (N) RUBBER BASE, TYP. REFER TO FINISH SCHEDULE. (MATCH EXISTING WHERE OCCURS), U.N.O.
2. (E) BASE TO REMAIN.
3. (E) DOOR AND FRAME TO REMAIN. REFER TO DOOR SCHEDULE FOR PAINTING AND FINISHING.
4. (E) STOREFRONT SYSTEM TO REMAIN.
5. (E) ALUMINUM WINDOW TO REMAIN.
6. NEW ALUMINUM STOREFRONT SYSTEM AND GLAZING. SEE FLOOR PLAN FOR WINDOW TYPE.
7. REINSTALL (E) BOOKCASE, TYP.
8. ACOUSTICAL GYPSUM BOARD CEILING.
9. FABRIC COVERED TACK PANELS.
10. WOOD COVERED ACCENT WALL.
11. (E) HOLLOW METAL FRAME
12. COUNTERTOP. REFER TO 21/AS907.
13. ALUMINUM SLIDING WINDOW INSERT W/ CLEAR TEMPERED GLASS.

Revisions	Date

CONSULTANTS:

LICENSED ARCHITECT — STEVEN M. GRAY — NO. C-26897 — REN. 07-31-13 — STATE OF CALIFORNIA

ARCHITECT/ENGINEERS:

HMC Architects
1827 E. Fir Avenue, Studio 103 / Fresno, CA 93720
T 559 322 2444 / www.hmcarchitects.com

Drawing Title: FIRST FLOOR INTERIOR ELEVATIONS

Approved Project Director:

Project Title: BUILDING 24 SEISMIC CORRECTION AND ADDITION

Location: VAMC FRESNO, CA

Date: October 14, 2011 | Checked: BB | Drawn: CLO

Project Number: 570-215

Building Number: 24

Drawing Number: AS802
Dwg. 78 of 180

Office of Construction and Facilities Management
Department of Veterans Affairs

VA FORM 08-6231