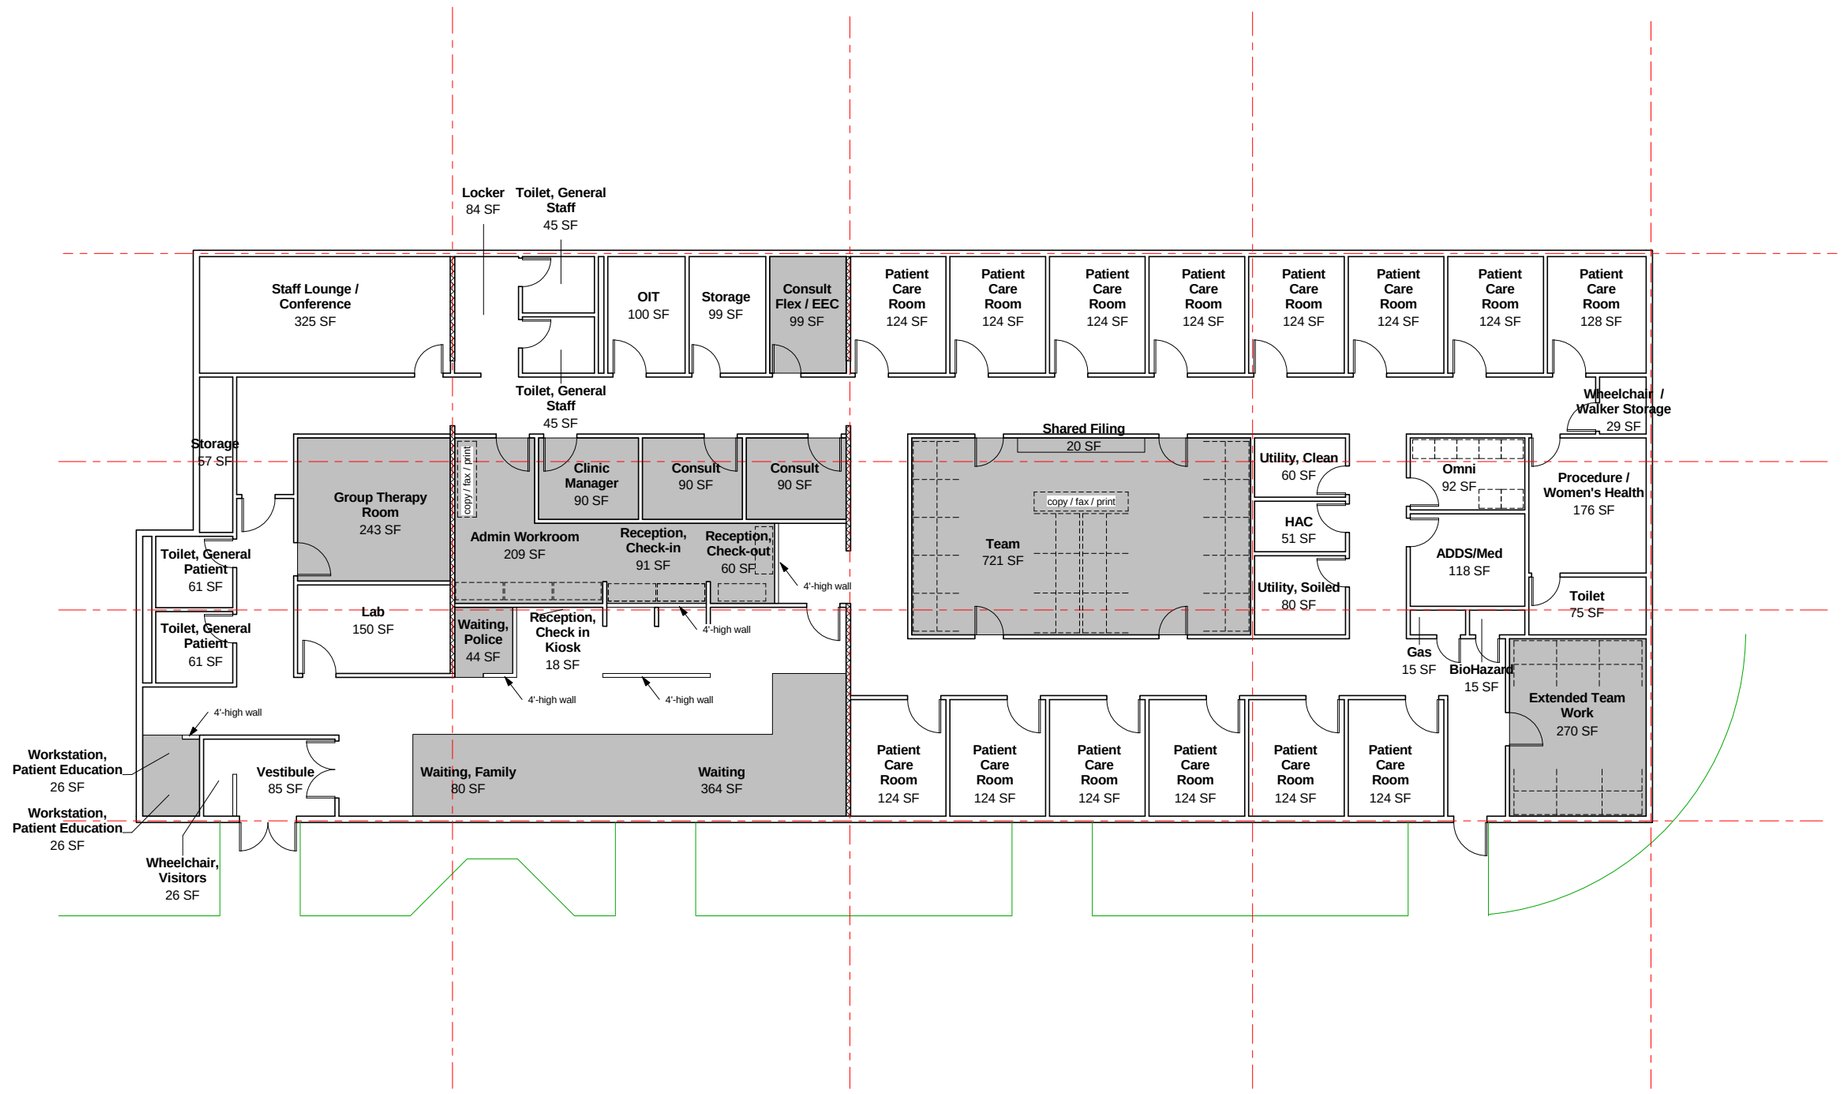
Locker
84 SF
Toilet, General Staff
45 SF
Staff Lounge / Conference
325 SF
OIT
100 SF
Storage
99 SF
Consult Flex / EEC
99 SF
Patient Care Room
124 SF
Patient Care Room
128 SF
Toilet, General Staff
45 SF
Wheelchair / Walker Storage
29 SF
Storage
57 SF
Group Therapy Room
243 SF
copy / fax / print
Clinic Manager
90 SF
Consult
90 SF
Consult
90 SF
Shared Filing
20 SF
Utility, Clean
60 SF
Omni
92 SF
Procedure / Women's Health
176 SF
Admin Workroom
209 SF
Reception, Check-in
91 SF
Reception, Check-out
60 SF
4'-high wall
Team
721 SF
HAC
51 SF
ADDS/Med
118 SF
Toilet, General Patient
61 SF
Utility, Soiled
80 SF
Toilet
75 SF
Lab
150 SF
Waiting, Police
44 SF
Reception, Check in Kiosk
18 SF
Gas
15 SF
BioHazard
15 SF
Toilet, General Patient
61 SF
Extended Team Work
270 SF
Workstation, Patient Education
26 SF
Vestibule
85 SF
Waiting, Family
80 SF
Waiting
364 SF
Workstation, Patient Education
26 SF
Wheelchair, Visitors
26 SF