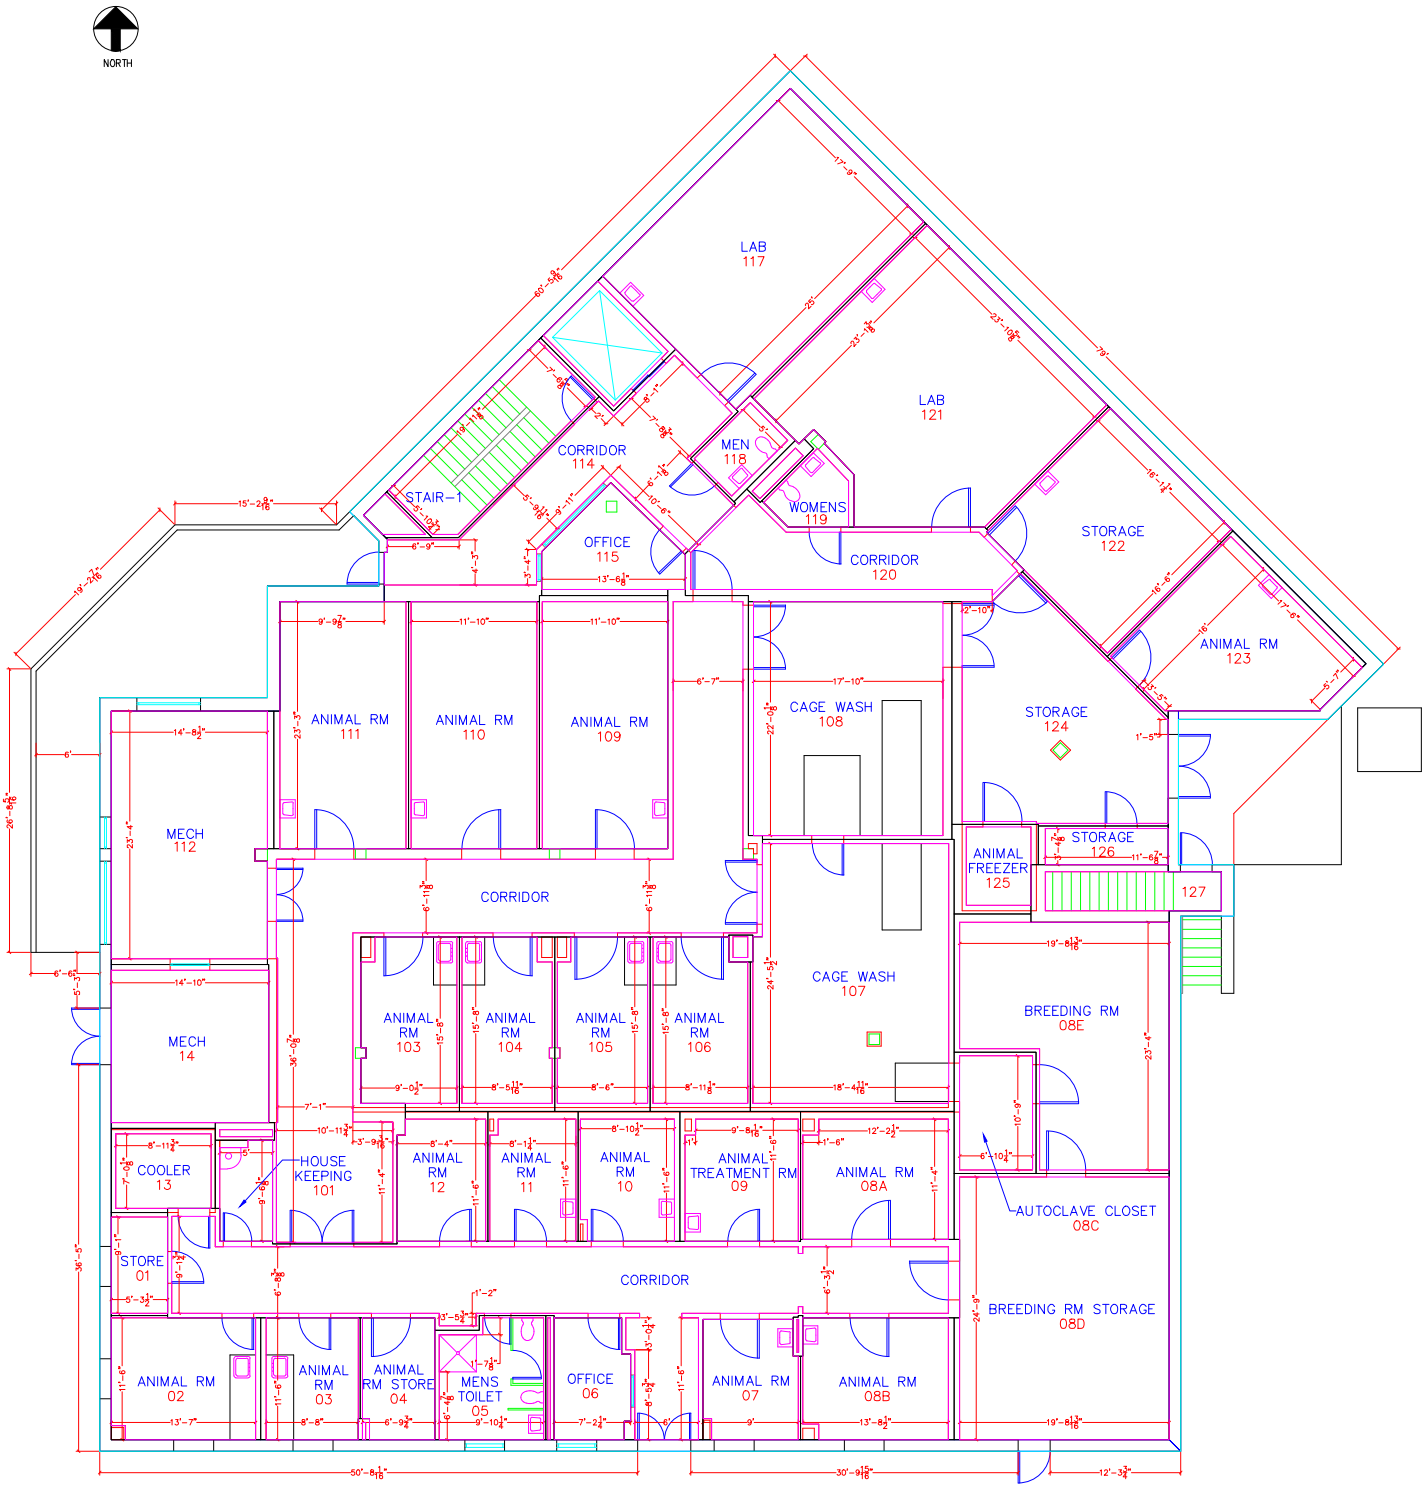
NORTH
LAB 117
LAB 121
CORRIDOR 114
MEN 118
WOMENS 119
STAIR-1
OFFICE 115
CORRIDOR 120
STORAGE 122
ANIMAL RM 123
ANIMAL RM 111
ANIMAL RM 110
ANIMAL RM 109
CAGE WASH 108
STORAGE 124
MECH 112
ANIMAL FREEZER 125
STORAGE 126
127
CORRIDOR
CAGE WASH 107
BREEDING RM 08E
MECH 14
ANIMAL RM 103
ANIMAL RM 104
ANIMAL RM 105
ANIMAL RM 106
COOLER 13
HOUSE KEEPING 101
ANIMAL RM 12
ANIMAL RM 11
ANIMAL RM 10
ANIMAL TREATMENT RM 09
ANIMAL RM 08A
AUTOCLAVE CLOSET 08C
STORE 01
CORRIDOR
BREEDING RM STORAGE 08D
ANIMAL RM 02
ANIMAL RM 03
ANIMAL RM STORE 04
MENS TOILET 05
OFFICE 06
ANIMAL RM 07
ANIMAL RM 08B