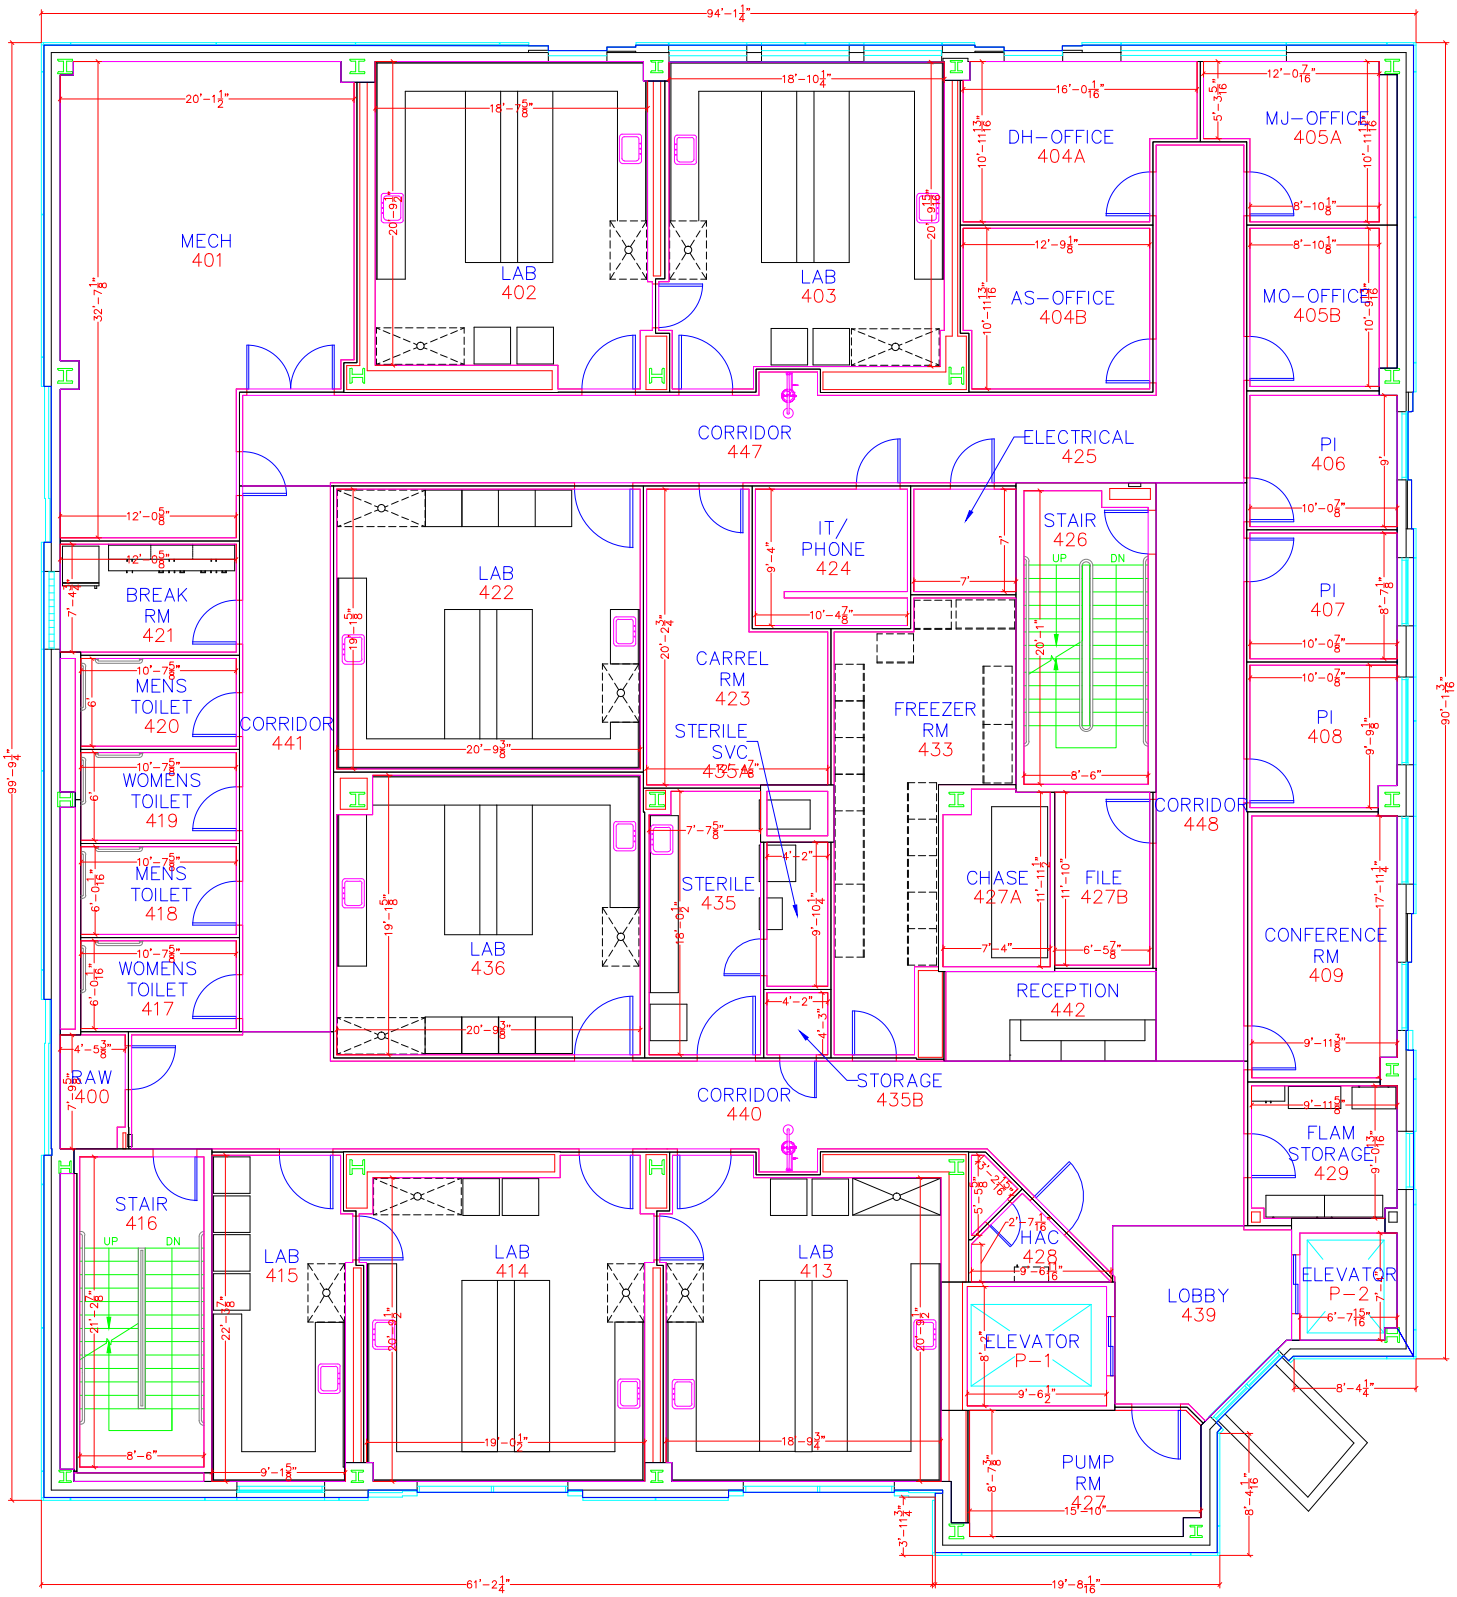
MECH
401
LAB
402
LAB
403
DH-OFFICE
404A
AS-OFFICE
404B
MJ-OFFICE
405A
MO-OFFICE
405B
CORRIDOR
447
ELECTRICAL
425
PI
406
PI
407
PI
408
BREAK
RM
421
MENS
TOILET
420
WOMENS
TOILET
419
MENS
TOILET
418
WOMENS
TOILET
417
CORRIDOR
441
LAB
422
IT/
PHONE
424
STAIR
426
UP
DN
CARREL
RM
423
STERILE
SVC
435A
FREEZER
RM
433
CORRIDOR
448
LAB
436
STERILE
435
CHASE
427A
FILE
427B
CONFERENCE
RM
409
RECEPTION
442
RAW
400
CORRIDOR
440
STORAGE
435B
FLAM
STORAGE
429
STAIR
416
LAB
415
LAB
414
LAB
413
HAC
428
LOBBY
439
ELEVATOR
P-2
ELEVATOR
P-1
PUMP
RM
427
94'-1 1/4"
99'-9 1/4"
90'-1 3/16"
61'-2 1/4"
19'-8 1/16"