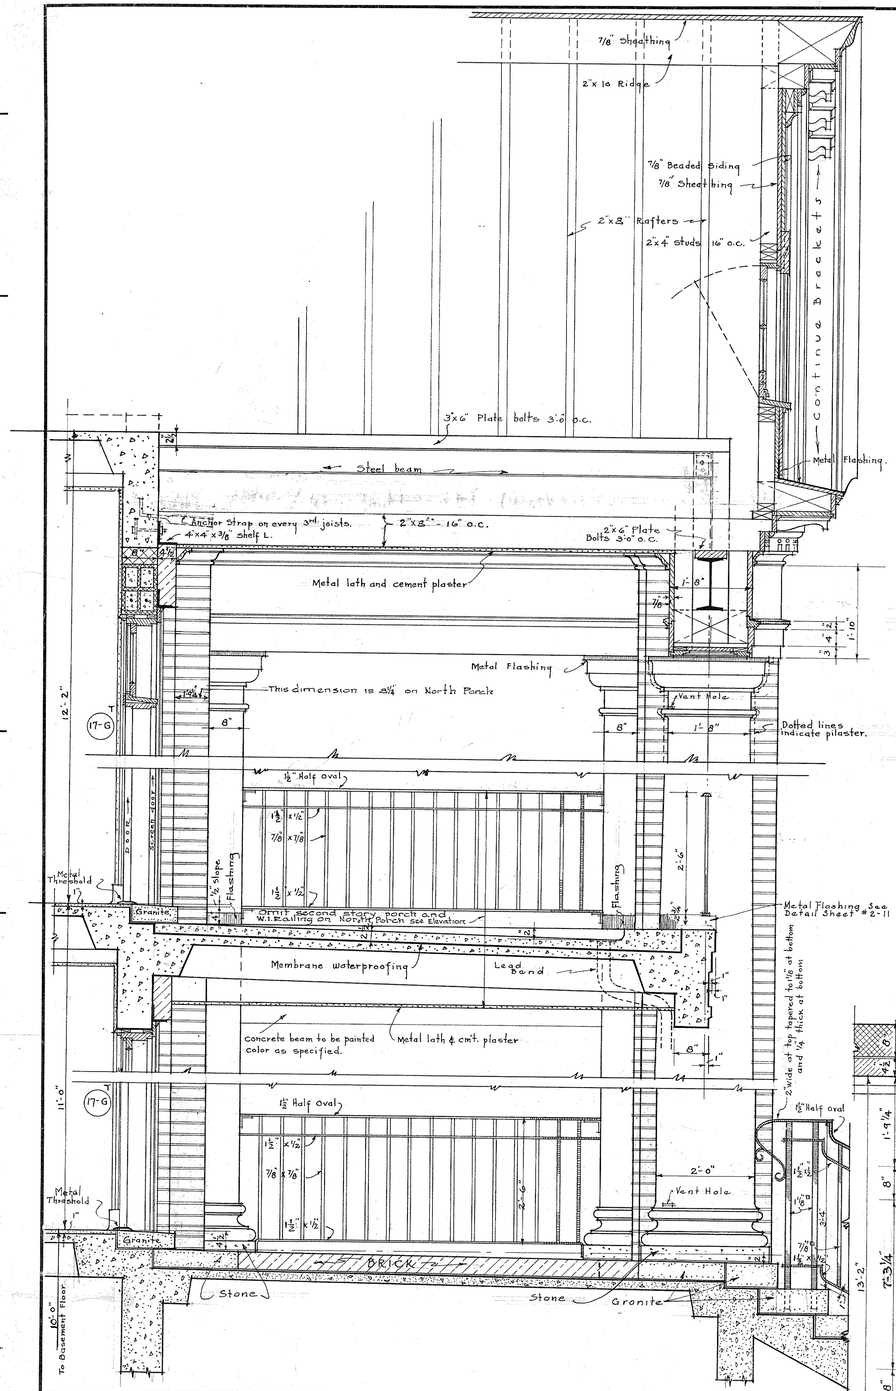

SECTION

SCALE 3/4"=1'-0"

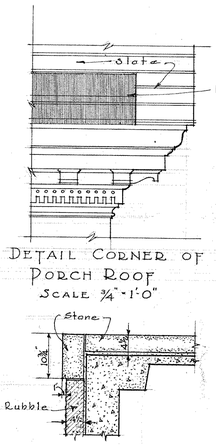

DETAIL CORNER OF PORCH ROOF
SCALE 3/4"-1'-0"

SECTION A-A
Scale 3/4"=1'-0"

ELEVATION

SCALE 3/4"=1'-0"

1-7-2-2450

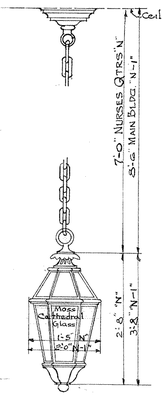

ELEC. LANTERN "N" for NORTH PORCH
Scale 3/4"-1'-0"

ELEC. LANTERN N-1" MAIN BUILDING.

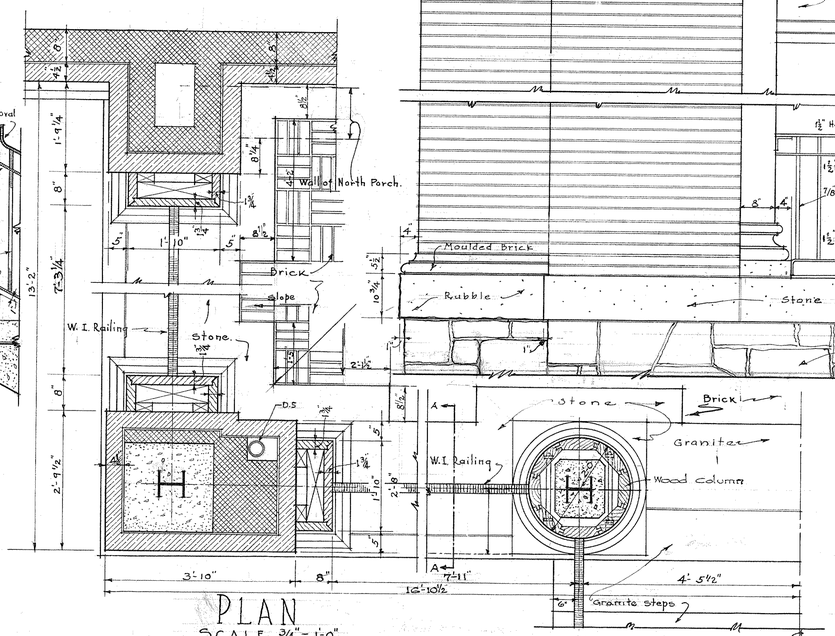

PLAN

SCALE 3/4"=1'-0"

PORCH DETAILS

EAST & WEST PORCHES SHOWN.
NORTH PORCH SIMILIAR EXCEPT AS NOTED

VETERANS ADMINISTRATION
WASHINGTON, D. C.

APPROVED Frank T. Hines
ADMINISTRATOR

George E. Gains
ASSISTANT ADMINISTRATOR

F. T. Smith
DIRECTOR OF CONSTRUCTION

L. E. Talbert
CHIEF, TECHNICAL DIVISION

NURSES QUARTERS BLDG. No. 17.
VETERANS ADMINISTRATION FACILITY
ROANOKE, VA.

Drawn JOHNSON CLARK	REVISIONS	NUMBER
Traced "		17-4
Sect. Chf.		
Date Nov. 9, 1933		SHEET 4 OF 11
Sub-Division Chief		Proj. No. F.P.V.A. 16

6960

FILE FOLDER NO. 3