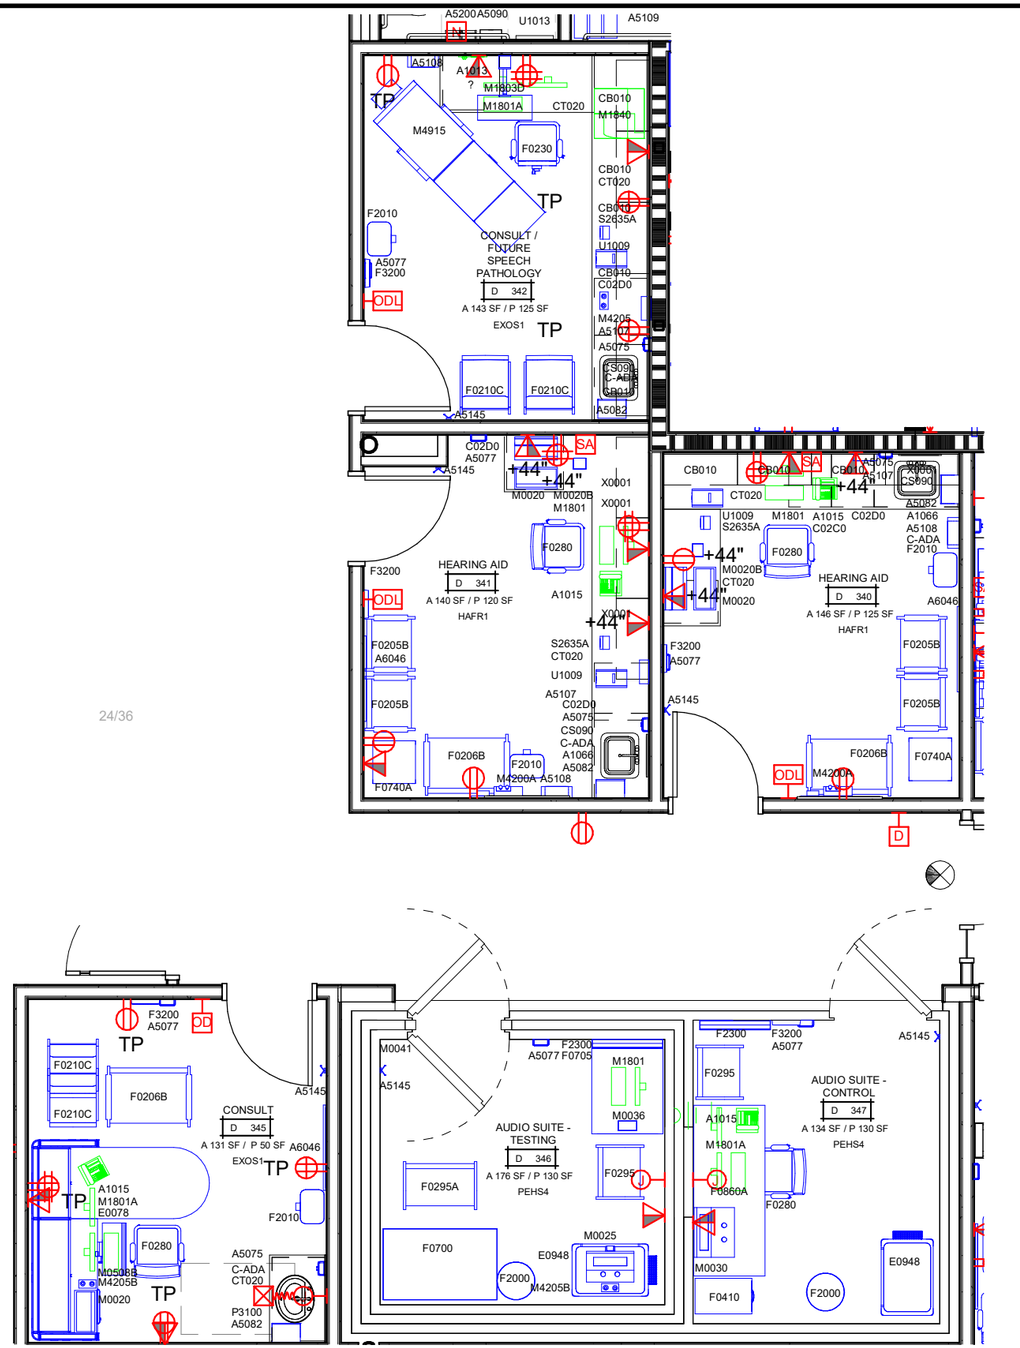

1 AUDIOLOGY
3/16" = 1'-0"

FURNISH LEGEND

REUSE | CONTRACTOR | GOVERNMENT | VA / ACTIVATION TEAM

GoEnergistics
2101 Cedar Springs Road, Suite 1050
Dallas, TX 75201

Chico

JOB NO. _
DRAWN BY: CW & MM
CHECKED BY: AH

DATE: 08/01/18
DRAWING: ID312