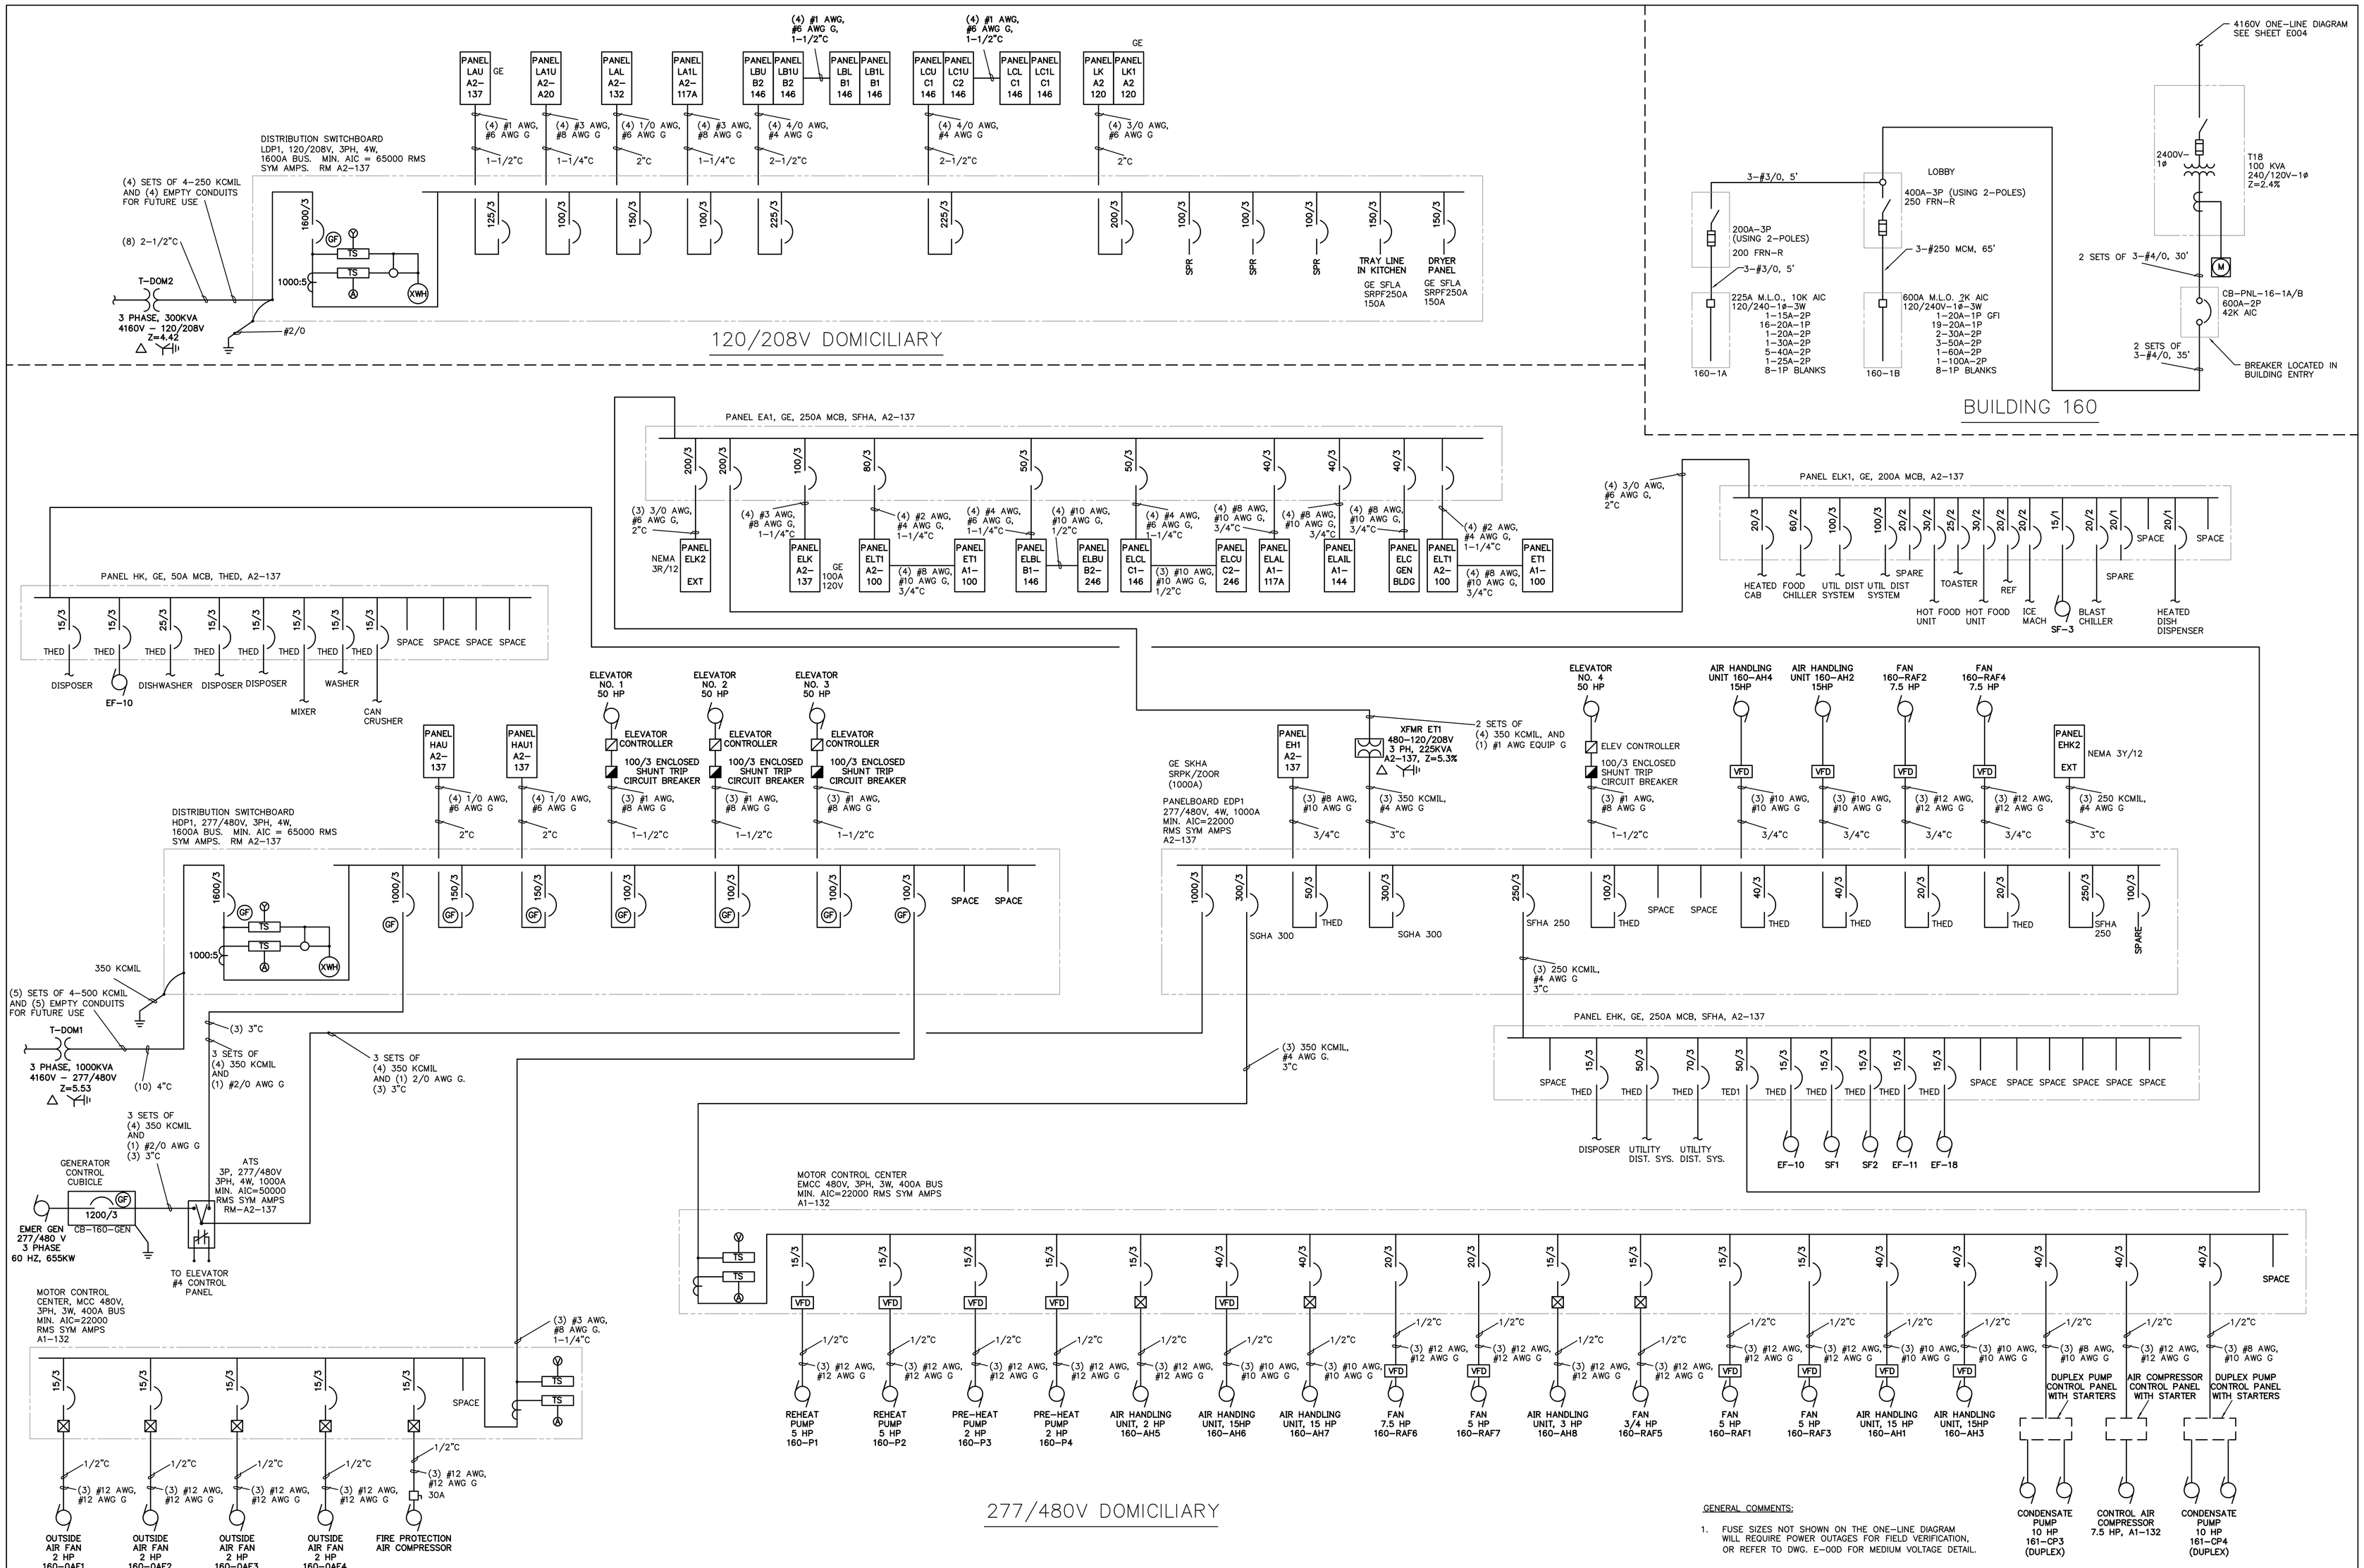

GENERAL COMMENTS:

1. FUSE SIZES NOT SHOWN ON THE ONE–LINE DIAGRAM WILL REQUIRE POWER OUTAGES FOR FIELD VERIFICATION, OR REFER TO DWG. E–00D FOR MEDIUM VOLTAGE DETAIL.

Revisions	Date

Drawing Title: XFMR TDOM1, TDOM2, T18 BLDG 160 – DOMICILLIARY ELECTRICAL ONE–LINE

Approved: Division Chief

Approved: Service Director

Project Title: VA LEAVENWORTH ELECTRICAL STUDY

Building Number: 160 | Checked: PG | Drawn: JG

Location: DDE VAMC LEAVENWORTH, KANSAS

Date: 01/30/09

Project No.: 4611.0150

DRAWING NO.: E–160

Dwg. 31 of 39

Office of Facilities

Veterans Administration