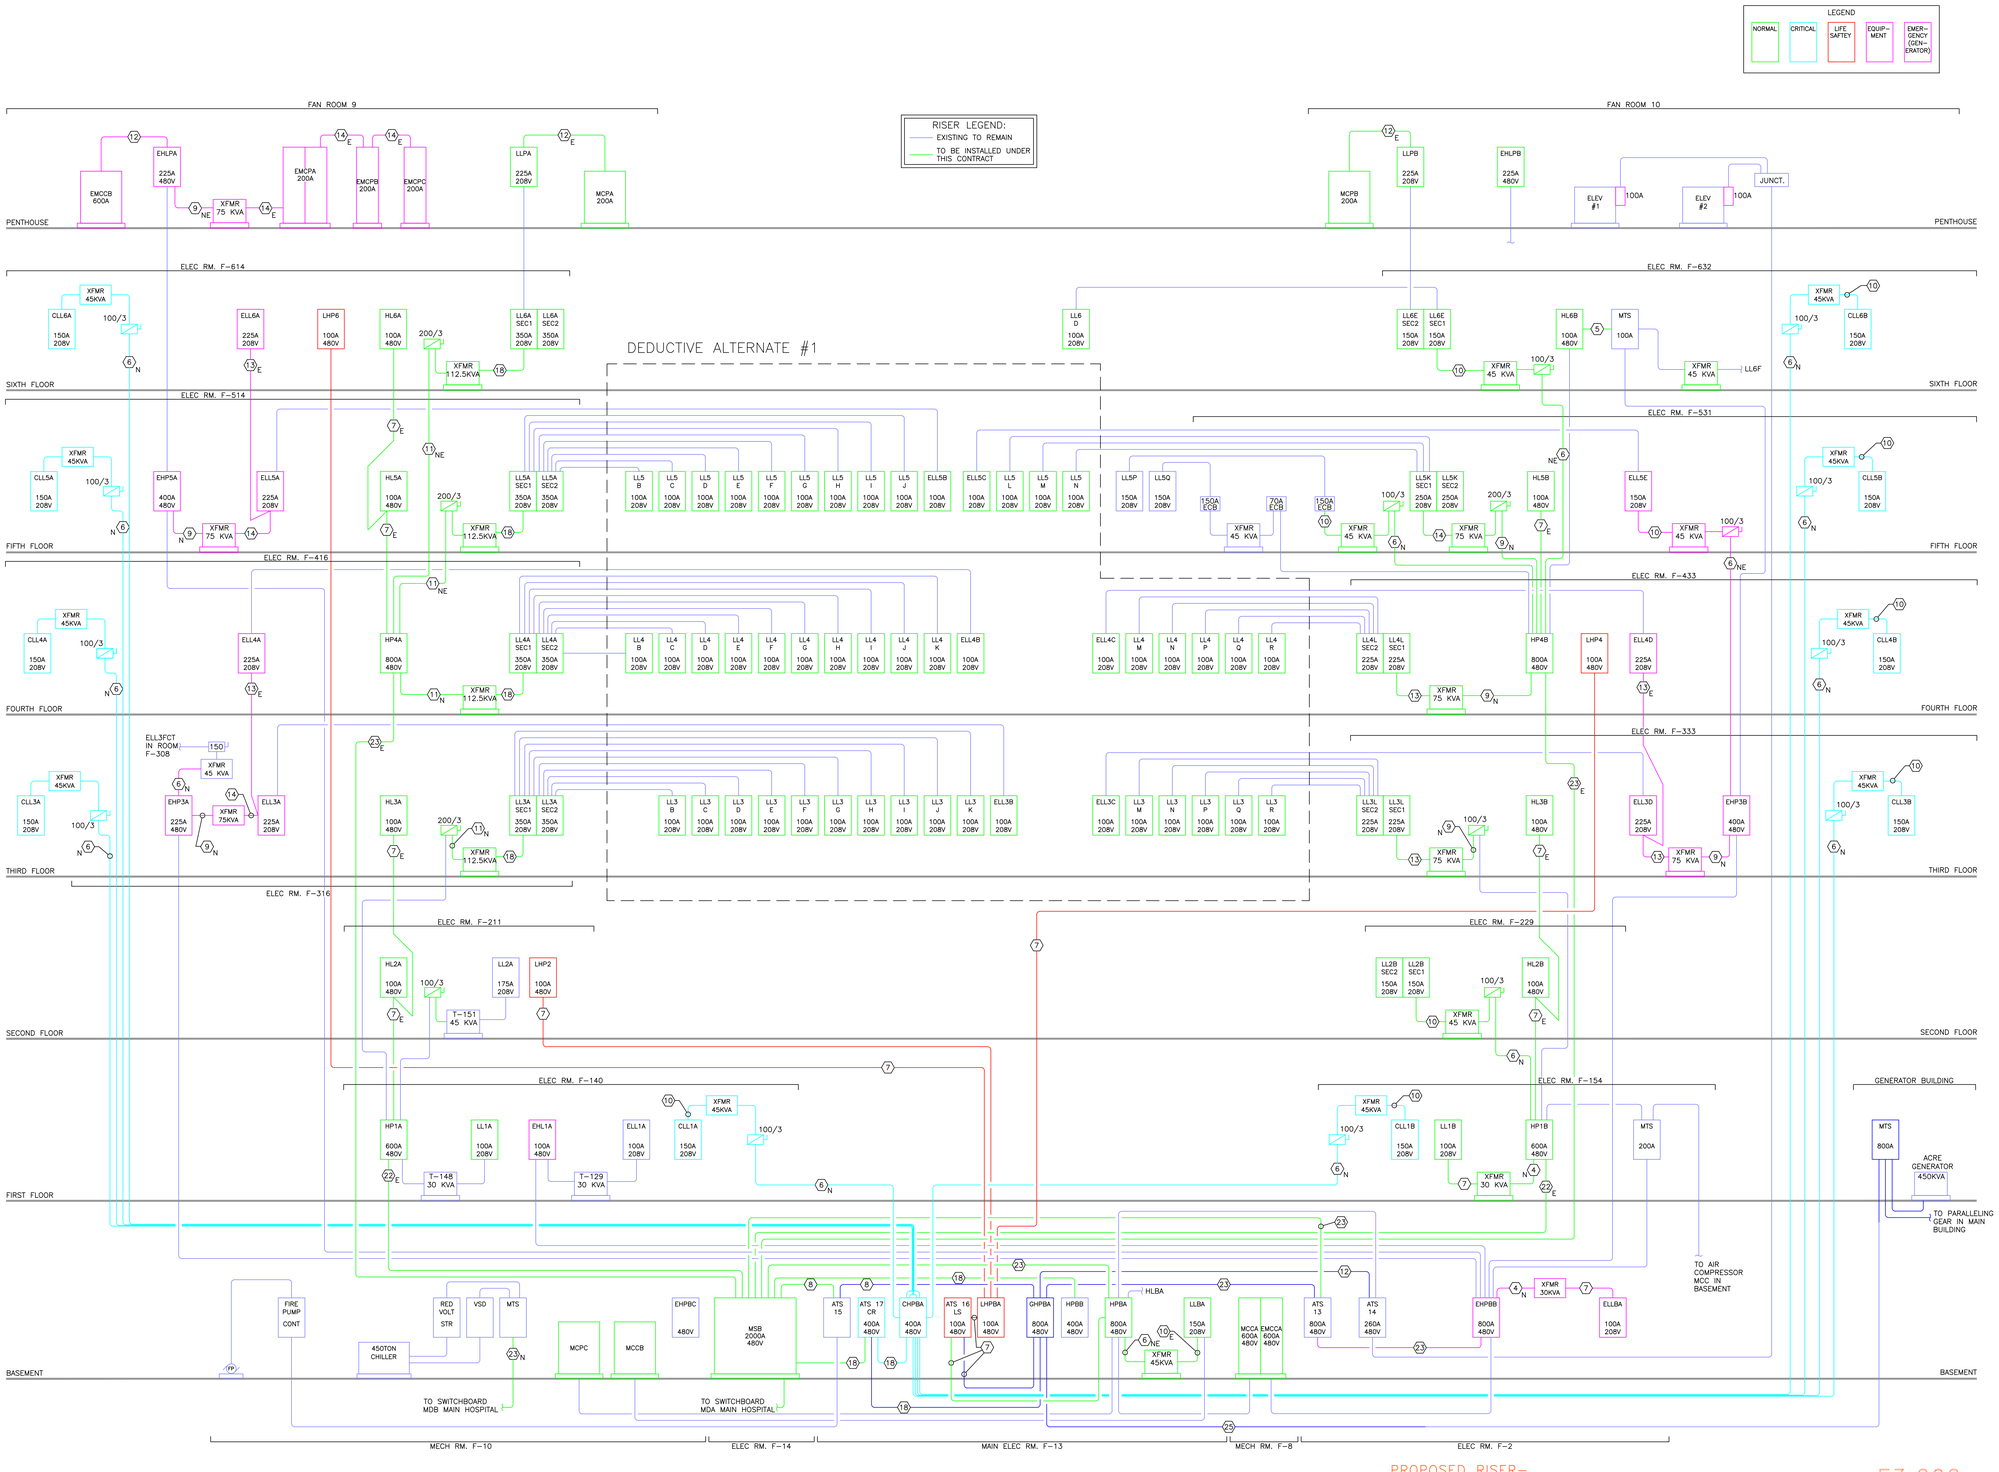

PROPOSED RISER-
ACRE
NO SCALE

E3.202