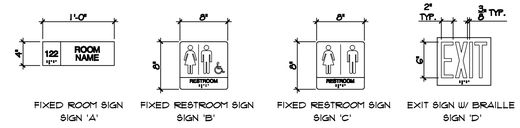

FIXED ROOM SIGN SIGN 'A'

FIXED RESTROOM SIGN SIGN 'B'

FIXED RESTROOM SIGN SIGN 'C'

EXIT SIGN W/ BRAILLE SIGN 'D'

8 SIGN ELEVATIONS

A8-700 A8-101

SCALE: 1" = 1'-0"

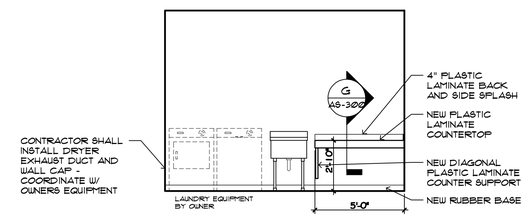

7 ELEVATION

A8-700 A8-101

SCALE: $\frac{1}{4}$" = 1'-0"

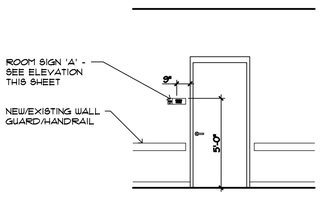

6 ELEVATION

A8-700 A8-101

SCALE: $\frac{1}{4}$" = 1'-0"

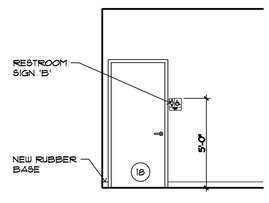

5 ELEVATION

A8-700 A8-101

SCALE: $\frac{1}{4}$" = 1'-0"

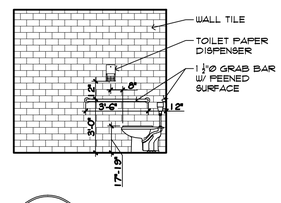

4 ELEVATION

A8-700 A8-101

SCALE: $\frac{1}{4}$" = 1'-0"

TYP. ROOMS 120A, 121A, 122A, & 123A

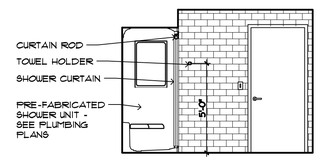

3 ELEVATION

A8-700 A8-101

SCALE: $\frac{1}{4}$" = 1'-0"

TYP. ROOMS 120A, 121A, 122A, & 123A

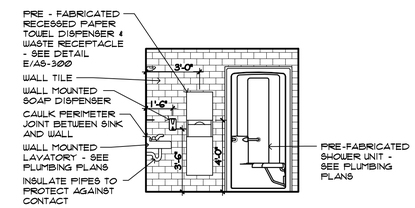

2 ELEVATION

A8-700 A8-101

SCALE: $\frac{1}{4}$" = 1'-0"

TYP. ROOMS 120A, 121A, 122A, & 123A

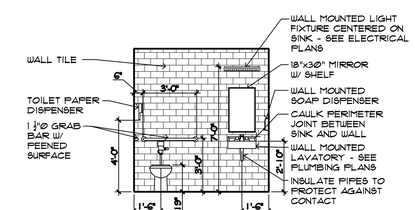

1 ELEVATION

A8-700 A8-101

SCALE: $\frac{1}{4}$" = 1'-0"

TYP. ROOMS 120A, 121A, 122A, & 123A

ARCHITECT:

BRADLEY J. BUTCHER & ASSOCIATES, P.C.

ARCHITECTURE PLANNING

1417 W. MAIN ST., SUITE 105
GALESBURG, MICHIGAN 49053
269.731.4343 PHONE
269.731.5057 FAX
www.bradleybutcherarchitects.com

APPROVED: DIRECTOR	APPROVED: CHIEF, SPD	APPROVED: CHIEF, PROJECT SECTION	VA PROJECT NAME: LOW VISION CLINIC PHASE II		DRAWING TITLE: INTERIOR ELEVATIONS
APPROVED: ASSOCIATE DIRECTOR	APPROVED: PROTECTIVE SERVICE	APPROVED:			VA PROJECT NUMBER: 515 - 08 - 127
APPROVED: CHIEF OF STAFF	APPROVED: INDUSTRIAL HYGIENIST	APPROVED:	DATE: MARCH 30, 2008	PLOT SCALE: 1/4" = 1'-0" / BUILDING NUMBER: 3	A/E PROJECT NUMBER: 08 - 305
APPROVED: CHIEF, FACILITIES MANAGEMENT SERVICE	APPROVED: SAFETY MANAGER	APPROVED:	LOCATION: BATTLE CREEK VAMC		DRAWING NUMBER: DWG AS - 700

DEPARTMENT OF VETERANS AFFAIRS