GENERAL NOTES:

1. REFER TO SHEET E-0 FOR ELECTRICAL LEGEND, ABBREVIATIONS AND GENERAL NOTES.
2. FIELD ROUTE CONDUIT AS REQUIRED TO AVOID INTERFERENCE. NOTIFY COTR AND OBTAIN APPROVAL FOR CHANGES IN PROPOSED ROUTING PRIOR TO START OF WORK.
3. FIELD LOCATE PULL BOXES AS REQUIRED MAINTAIN REQUIRED NUMBER OF CONDUIT BENDS AS SPECIFIED. NOTIFY COTR AND OBTAIN APPROVAL FOR CHANGES IN PROPOSED LOCATIONS PRIOR TO START OF WORK.

DRAWING NOTES:

1. REFERENCE SHEET AD-2-5 FOR CONTINUATION.
2. 2-1/2" CONDUIT, ROUTED ON EXTERIOR BUILDING WALL. REFERENCE RISER DIAGRAM, SHEET AD-2-6 FOR CONDUCTOR INFORMATION.
3. TURN CONDUIT UP TO ROUTE ABOVE LOUVERED OPENINGS.
4. CORE DRILL EXTERIOR WALL AND ROUTE CONDUIT INTO MECHANICAL ROOM 245. SEAL AROUND PENETRATION AS SPECIFIED.
5. 2-1/2" CONDUIT. REFERENCE RISER DIAGRAM, SHEET AD-2-6 FOR CONDUCTOR INFORMATION.
6. NEW PULL BOX LOCATED ABOVE DROP CEILING, SIZED PER NEC REQUIREMENTS.
7. REFERENCE SHEET AD-2-3 FOR CONTINUATION.

1 PART GROUND FLOOR PLAN - ELECTRICAL - NEW WORK

SCALE: 1/8" = 1'-0"

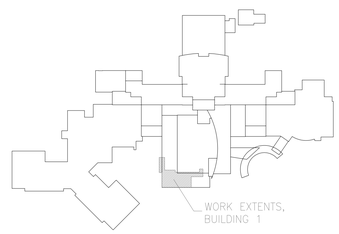

N

0 2' 4' 8' 12'

SCALE: 1/4" = 1'-0"

FULLY SPRINKLERED
AMENDMENT 2

PDG 110105.06

Additions:	Date:
Revisions:	

Consultants

BURDETTE KOEHLER MURPHY & ASSOCIATES, INC.
MECHANICAL / ELECTRICAL CONSULTING ENGINEERING
1423 CLARKVIEW ROAD, SUITE 500
BALTIMORE, MARYLAND 21209
410.323.0600 – FAX 410.377.2543

BUILDING COST CONSULTANTS
COST ESTIMATING
12917 – 30TH AVENUE
PLATTSMOUTH, NEBRASKA 68048
402.298.8260 – FAX 402.298.8290

Seal:

POLT DESIGN GROUP
ARCHITECTURE PLANNING ENGINEERING
1301 ENTERPRISE COURT, SUITE 103–C Bel Air, Maryland 21014
410.803.2141 fax 410.838.1603
WEB SITE: http://www.polt-design.com

Drawing Scale:	Drawing Title: PART GROUND FLOOR PLAN – ELECTRICAL – NEW WORK	Project Title: EMERGENCY POWER TO MAIN HOSPITAL ELEVATORS		Date: 9–4–2012
Drawing Start Date:	Approved: Associate Director for Operations:			Project No: 460–12–123
Drawing Finish Date:	Approved: Chief, Facilites Engineer:	Building No: 1	Checked: RAM	Drawn: JDS
Drawing Approved:	Approved: Director, Medical Center:	Location: VAMHCS MEDICAL CENTER WILMINGTON, DELAWARE		DRAWING NO: AD–2–4 Dwg. 4 Of 6

DEPARTMENT OF VETERANS AFFAIRS

BKM# 070360.110

G:\BKM Projects\070360.110\CAD\Construction Set\Plots\E-PWR01.dwg, 2012 Extended Format (ARCH E1), 9/4/2012 1:48:41 PM, Joseph Sheppard