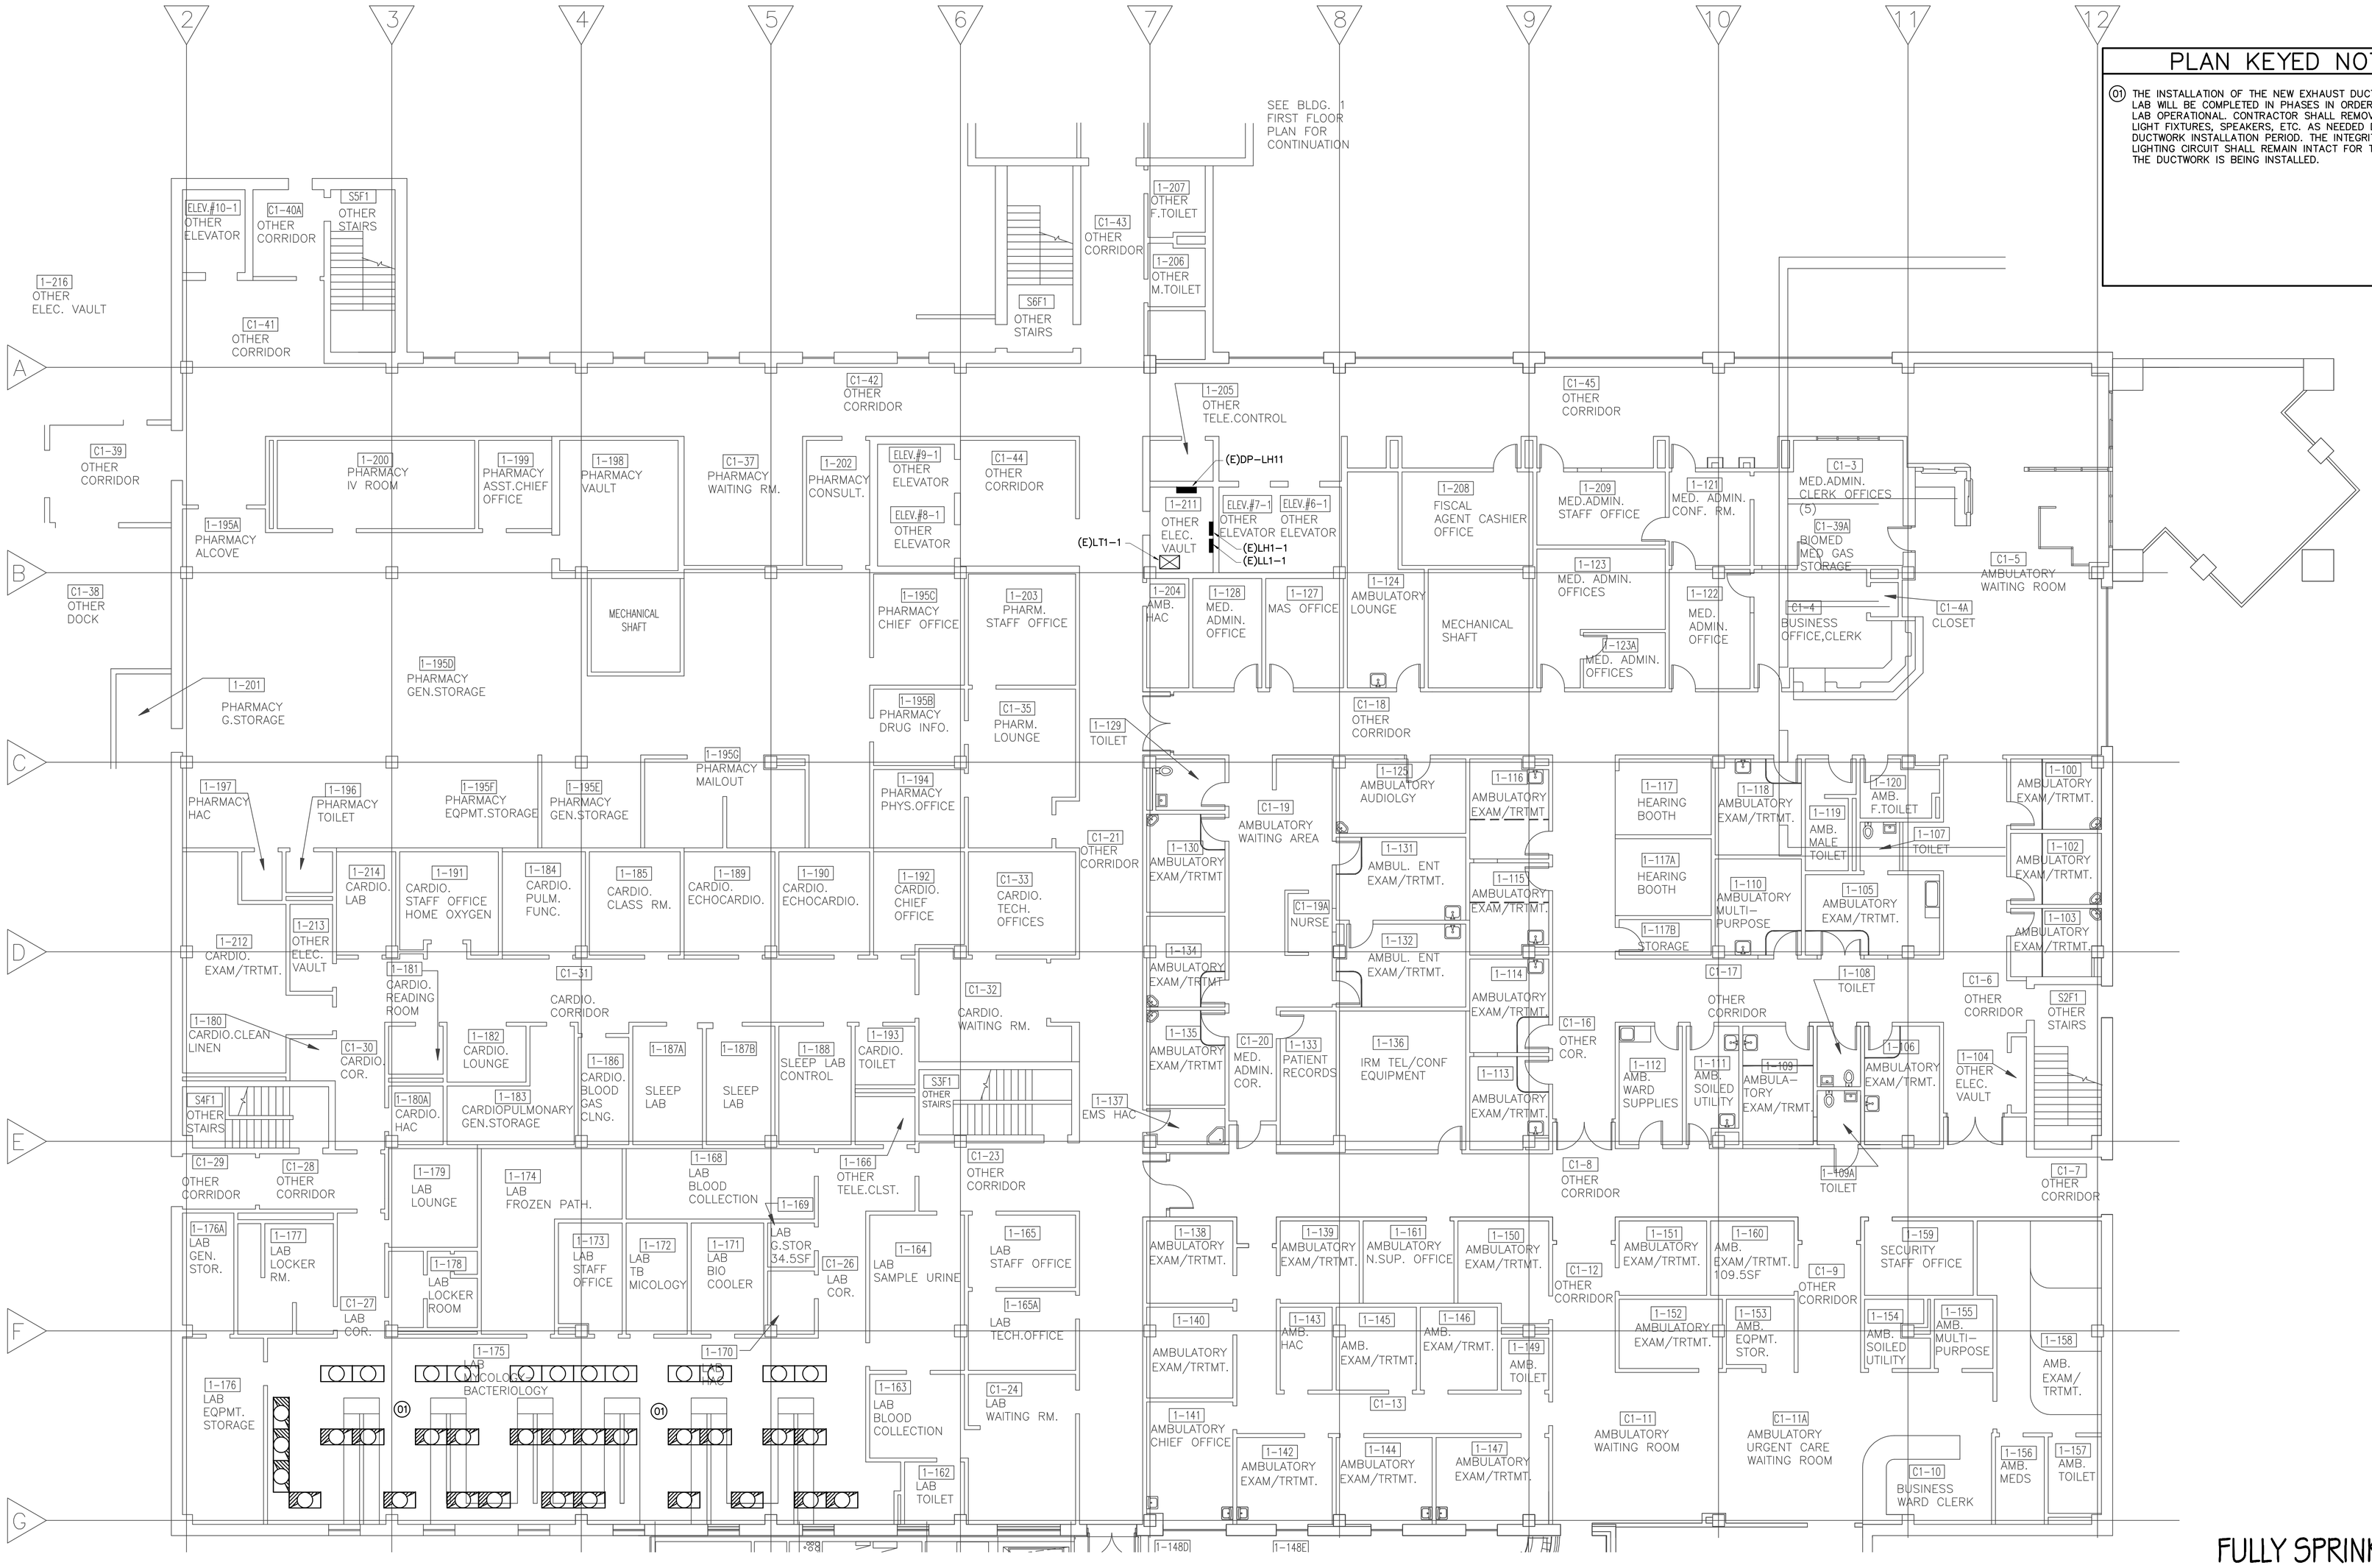

PLAN KEYED NOTES

01 THE INSTALLATION OF THE NEW EXHAUST DUCTS SERVING THE LAB WILL BE COMPLETED IN PHASES IN ORDER TO KEEP THE LAB OPERATIONAL. CONTRACTOR SHALL REMOVE AND REPLACE LIGHT FIXTURES, SPEAKERS, ETC. AS NEEDED DURING THE DUCTWORK INSTALLATION PERIOD. THE INTEGRITY OF THE ROOM LIGHTING CIRCUIT SHALL REMAIN INTACT FOR THE ENTIRE TIME THE DUCTWORK IS BEING INSTALLED.

FULLY SPRINKLERED

Revisions: | Date

VA FORM 08-6231

CONSULTANTS:

CIVIL/STRUCTURAL:
MARTIN/MARTIN
CONSULTING ENGINEERS
12499 West Colfax Avenue
P.O. Box 151500
Lakewood, Colorado 80215
303.431.5100
FAX 303.431.5866

MECHANICAL, PLUMBING, AND ELECTRICAL:
SSR Smith Seckman Reid, Inc.
8055 E. Tufts Avenue, Suite 1100
Denver, Colorado 80237
(303) 779-1222
FAX: (303) 694-9144
www.ssr-inc.com
SSR JOB #: 08270120

PLAN NORTH
SCALE: 1/8" = 1'-0"

ARCHITECT/ENGINEERS:

HEERY design

Heery International Inc.
820 16th Street Mall,
Suite 200,
Denver, CO 80202-3219
720.946.0276

Heery Project Number:
0830400

Drawing Title: ELECTRICAL DEMOLITION FIRST FLOOR PLAN

Approved: Project Director

Project Title: SURGERY RENOVATION AND EXPANSION

Location: CHEYENNE, WY

Date: 04/24/09 | Checked: JLS | Drawn: JLS

Project Number: VA-259-09-RA-209

Building Number: BLDG. NO. 1

Drawing Number: ED101

Dwg. 32 of 44

Office of Construction and Facilities Management

Department of Veterans Affairs

RDM