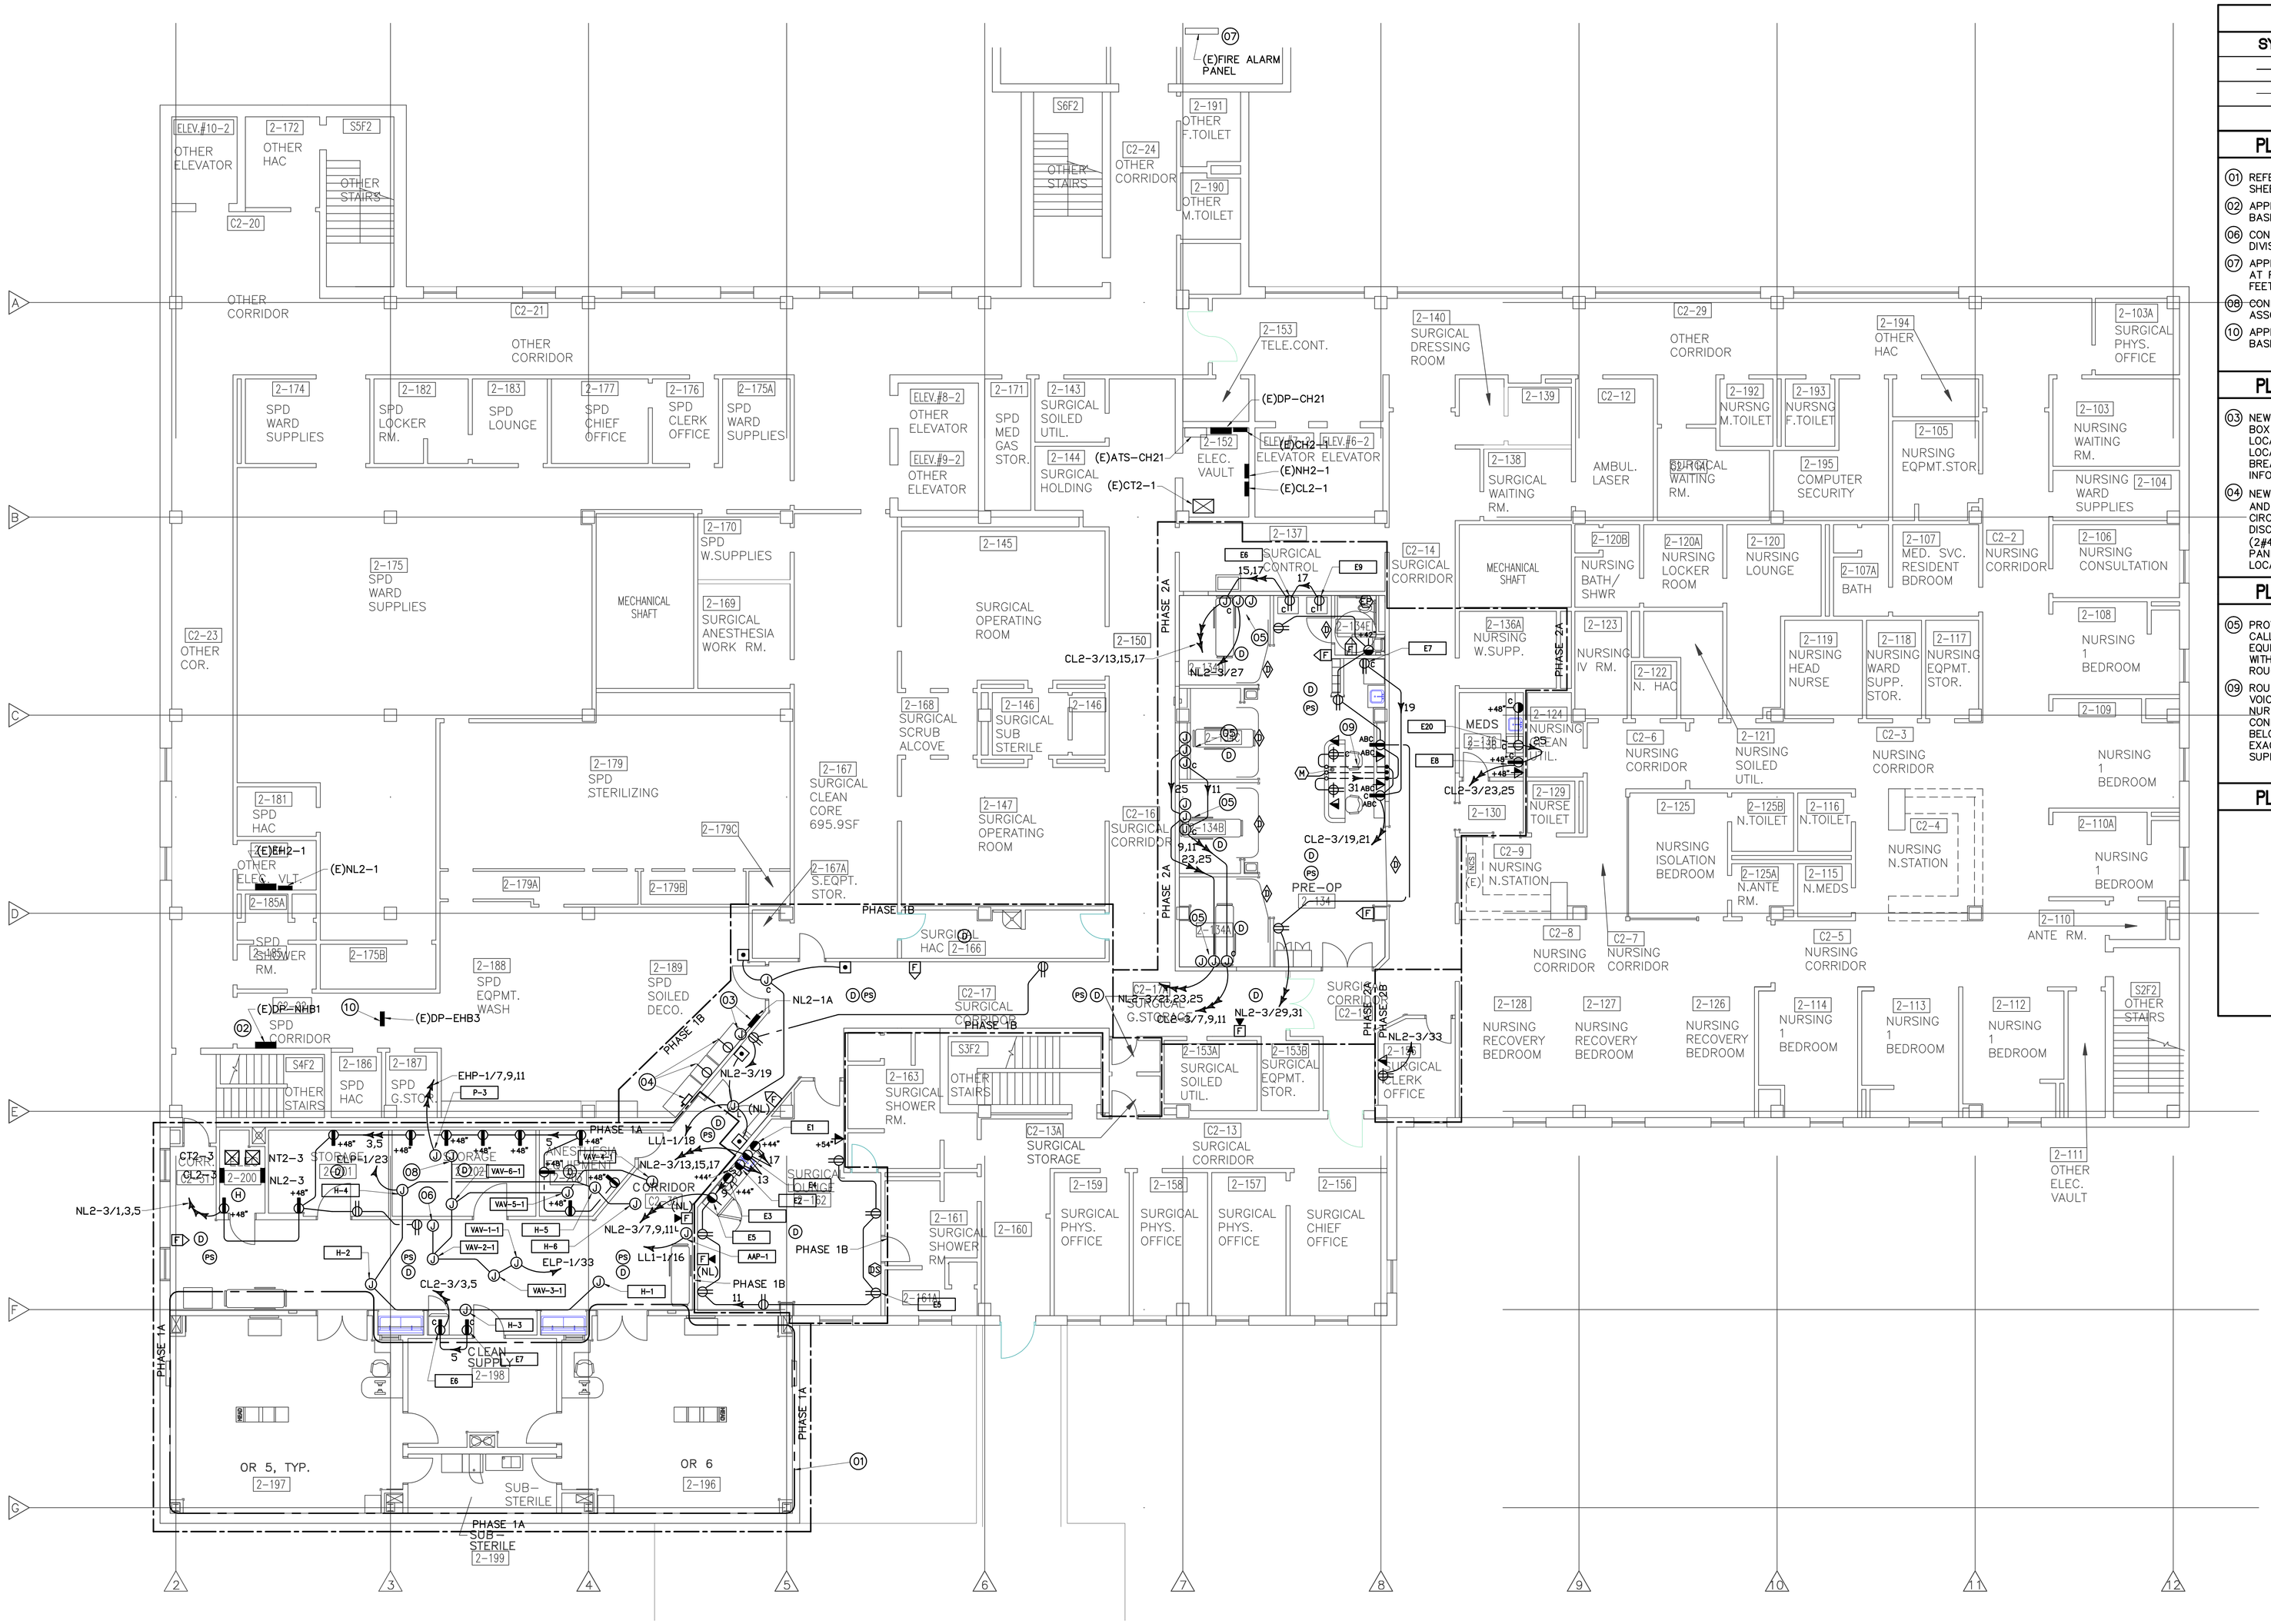

RENOVATION LEGEND

SYMBOL	DESCRIPTION
————	NEW CONSTRUCTION
————	EXISTING TO REMAIN

PLAN KEYED NOTES - PHASE 1A

01 REFER TO LARGE SCALE PLAN OF OPERATING ROOMS, SHEET ES401.

02 APPROXIMATE LOCATION OF PANEL DP-NHB1 AT BASEMENT LEVEL MAIN ELECTRICAL ROOM BELOW.

06 CONTROL POWER FOR THREE-WAY VALVE. REFER TO DIVISION 15.

07 APPROXIMATE LOCATION OF FIRE ALARM CONTROL PANEL AT ROOM A223, CLINICAL ADDITION, APPROXIMATELY 75 FEET EAST ALONG THIS CORRIDOR.

08 CONNECTION FOR CONTROL POWER FOR VALVE ASSOCIATED WITH PUMP P-3.

10 APPROXIMATE LOCATION OF PANEL DP-EHB3 AT BASEMENT LEVEL MAIN ELECTRICAL ROOM BELOW.

PLAN KEYED NOTES - PHASE 1B

03 NEW LOCATION FOR PANEL NL2-1A. PROVIDE JUNCTION BOX FOR EXTENSION OF EXISTING FEEDER TO NEW LOCATION. EXTEND EXISTING BRANCH CIRCUITS TO NEW LOCATION AND RECONNECT TO EXISTING CIRCUIT BREAKERS. REFER TO DEMOLITION PLAN FOR MORE INFORMATION.

04 NEW LOCATION FOR CLEANING EQUIPMENT (ITEMS 1, 2, AND 3). FOR ITEM 1, ROUTE (3#6+#10G)1"C FROM CIRCUIT BREAKER 1,3,5 AT PANEL NL2-1A TO DISCONNECT SWITCH. FOR ITEMS 2 AND 3, ROUTE (2#4+#8G)1"C FROM CIRCUIT BREAKERS 2,4 AND 6,8 AT PANEL NL2-1A TO RECEPTACLES. VERIFY EXACT LOCATION PRIOR TO ROUGH-IN.

PLAN KEYED NOTES - PHASE 2A

05 PROVIDE CRITICAL POWER, NORMAL POWER, AND NURSE CALL CIRCUITRY CONNECTIONS TO HEAD WALL EQUIPMENT. VERIFY EXACT LOCATION AND REQUIREMENTS WITH HEADWALL EQUIPMENT SUPPLIER PRIOR TO ROUGH-IN.

09 ROUTE CONDUITS AND CIRCUITRY FOR POWER, VOICE-DATA, AND NURSE CALL DEVICES MOUNTED IN NURSE STATION CASEWORK THROUGH CASEWORK. ROUTE CONDUITS DOWN IN WALL, ABOVE CEILING OF FLOOR BELOW, AND STUBBED UP INTO CASEWORK. VERIFY EXACT ROUTING WITH ARCHITECT AND CASEWORK SUPPLIER.

PLAN KEYED NOTES - PHASE 2B

FULLY SPRINKLERED

Revisions: Date

VA FORM 08-6231

CONSULTANTS:

CIVIL/STRUCTURAL:
MARTIN/MARTIN
CONSULTING ENGINEERS
13499 West Colfax Avenue
P.O. Box 151500
Lakewood, Colorado 80215
303.431.6100
FAX 303.431.6866

MECHANICAL, PLUMBING, AND ELECTRICAL:
SSR Smith Seckman Reid, Inc.
8055 E. Tufts Avenue, Suite 1100
Denver, Colorado 80237
(303) 779-1222
FAX: (303) 694-9144
www.ssr-inc.com
SSR JOB #: 08270120

PLAN NORTH
SCALE: 1/8" = 1'-0"

ARCHITECT/ENGINEERS:

HEERY design

Heery International Inc.
820 16th Street Mall,
Suite 200,
Denver, CO 80202-3219
720.946.0276

Heery Project Number:
0830400

Drawing Title: POWER AND COMMUNICATIONS PLAN SECOND FLOOR

Approved: Project Director

Project Title: SURGERY RENOVATION AND EXPANSION

Location: CHEYENNE, WY

Date: 04/24/09 | Checked: JLS | Drawn: JLS

Project Number: VA-259-09-RA-209

Building Number: BLDG. NO. 1

Drawing Number: ES202

Dwg. 36 of 44

Office of Construction and Facilities Management

Department of Veterans Affairs