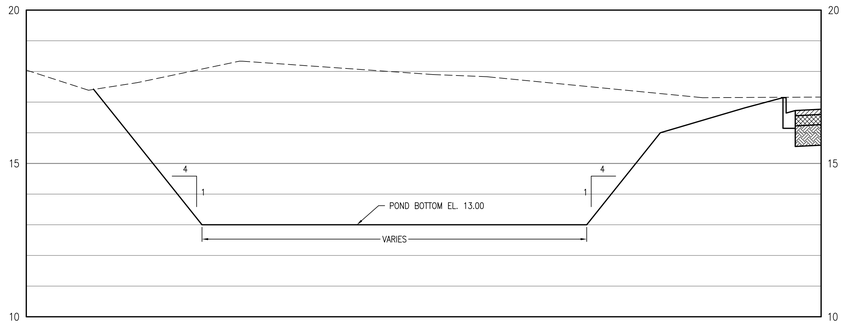


1 CG101 RETENTION POND 1 CROSS SECTION

NOTE: SOD ENTIRE LIMITS OF EACH RETENTION POND. SEE LANDSCAPING PLANS FOR SOD TYPE.

RETENTION POND 1 (2YR–24HR EL. 14.67)
STAGE STORAGE TABLE

| ELEVATION | AREA (FT2) | CUMULATIVE VOLUME (FT3) |
|---|---|---|
| 16.00 | 12,742 | 29,600 |
| 15.00 | 10,770 | 17,844 |
| 14.00 | 8,895 | 8,011 |
| 13.00 | 7,127 | 0 |

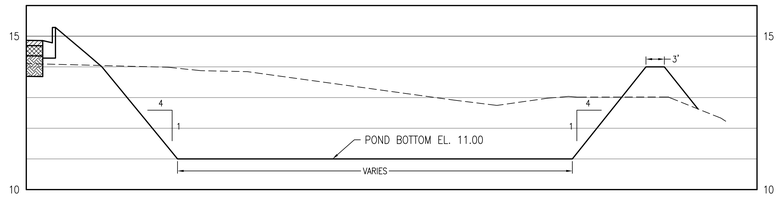


2 CG101 RETENTION POND 2 CROSS SECTION

RETENTION POND 2 (2YR–24HR EL. 13.55)
STAGE STORAGE TABLE

| ELEVATION | AREA (FT2) | CUMULATIVE VOLUME (FT3) |
|---|---|---|
| 14.00 | 7,589 | 16,863 |
| 13.00 | 6,220 | 9,958 |
| 12.00 | 4,953 | 4,371 |
| 11.00 | 3,789 | 0 |

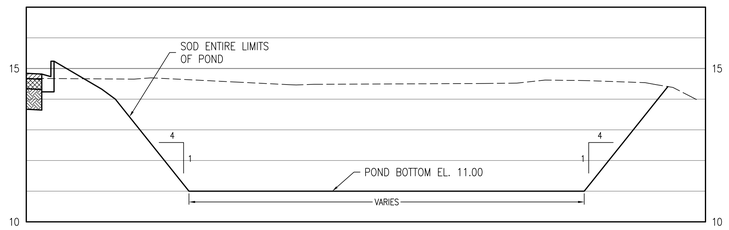


3 CG101 RETENTION POND 3 CROSS SECTION

RETENTION POND 3 (2YR–24HR EL. 13.55)
STAGE STORAGE TABLE

| ELEVATION | AREA (FT2) | CUMULATIVE VOLUME (FT3) |
|---|---|---|
| 14.00 | 10,628 | 24,263 |
| 13.00 | 8,878 | 14,510 |
| 12.00 | 7,230 | 6,456 |
| 11.00 | 5,681 | 0 |

GRAPHIC SCALE

10 0 5 10 20 40
( IN FEET )
Horizontal Scale: 1 inch = 10 ft.
Vertical Scale: 1 inch = 2 ft.

LIMITS OF VA BUILD PERIMETER ROAD CONTRACT (NIC)

NOTES:
1. SEE SHEET CG101 FOR PERIMETER ROADWAY GRADING PLAN.
2. SEE SHEET CG102 FOR PERIMETER ROADWAY PROFILE.

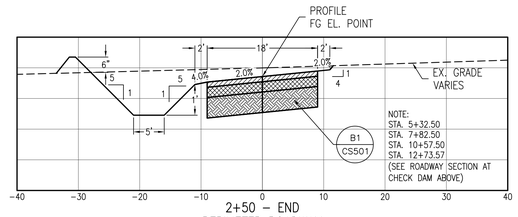


2+50 – END
PERIMETER ROADWAY

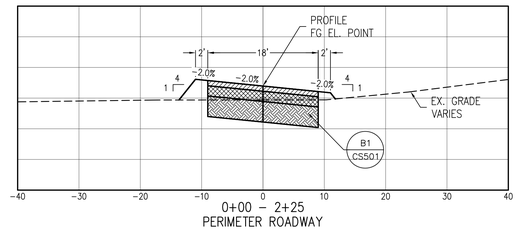


0+00 – 2+25
PERIMETER ROADWAY

FINAL SUBMISSION

| Revisions | Date |
|---|---|
| | |

CONSULTANTS:

CIVIL:
KENNETH HORNE & ASSOCIATES
7201 NORTH 9TH AVENUE, STE. 6
PENSACOLA, FLORIDA 32504
PH: (850) 471-9005
FX: (850) 471-0093

LANDSCAPE ARCHITECT:
CSA GROUP, INC.
6300 PICCADILLY SQUARE DRIVE
MOBILE, ALABAMA 36609
PH: (251) 344-4023
FX: (251) 344-4052

COMM/IDS:
SCHMIDT CONSULTING GROUP, INC.
40 S. PALAFOX PLACE, STE. 300
PENSACOLA, FLORIDA 32502
PH: (850) 438-0050
FX: (850) 432-8631

ARCHITECTURE:
BULLOCK TICE ASSOCIATES, INC.
909 EAST CERVANTES STREET
PENSACOLA, FL 32501
PH: (850) 434-5444
FX: (850) 432-5208

SURVEYORS:
KCI TECHNOLOGIES, INC.
10401 HIGHLAND MANOR DRIVE, SUITE 120
TAMPA, FLORIDA 33610
PH: (813) 740-2300

KENNETH C. HORNE LICENSED FLORIDA PROFESSIONAL ENGINEER 49149 STATE OF FLORIDA
KHA FL. CERT. #8268

ARCHITECT/ENGINEERS:

BES DESIGN/BUILD

BES DESIGN/BUILD, LLC
766 Middle St, Fairhope, AL 36532
Phone: 251.990.5778 Fax: 251.990.3716

Drawing Title: RETENTION PONDS AND PERIMETER ROADWAY SECTIONS
Approved Project Director:
Project Title: PANAMA CITY JOINT OUTPATIENT CLINIC VA GULF COAST HEALTH CARE
Location: PANAMA CITY, FLORIDA
Date: SEPTEMBER 5, 2012
Checked: KCH
Drawn: LRR
Project Number: 520-326
Building Number: -
Drawing Number: CG103
Dwg. 18 of 21

Office of Construction and Facilities Management
Department of Veterans Affairs

VA FORM 08-6231