*NOTE: WHEN USED ON THE HIGH SIDE OF THE ROADWAYS, THE CROSS SLOPE OF THE GUTTER SHALL MATCH THE CROSS OF THE ADJACENT PAVEMENT AND THE THICKNESS OF THE LIP SHALL BE 6", UNLESS SHOWN OTHERWISE ON THE PLANS.

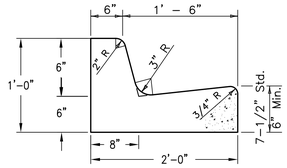

A1 CS101 TYPE "F" CURB & GUTTER DETAIL
N.T.S.

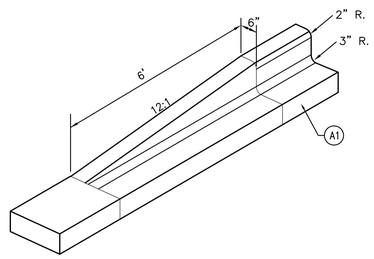

A3 CS101 TYPE "F" CURB TRANSITION DETAIL
N.T.S.

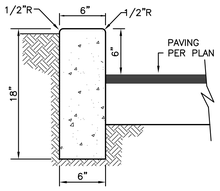

A5 CS101 6" VERTICAL CURB DETAIL
N.T.S.

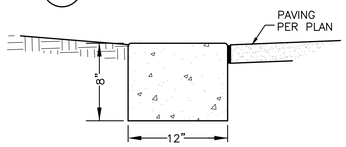

B5 CS101 RIBBON CURB DETAIL
N.T.S.

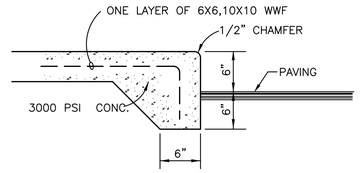

A6 CS101 SIDEWALK AT PAVING DETAIL
N.T.S.

NOTES:
1. SAWED OR SCORED CONTROL JOINTS SHALL BE SPACED AT 5 FT. MAXIMUM INTERVALS.
2. CONSTRUCT EXPANSION JOINTS WHERE NEW CONCRETE ABUTS NEW OR EXISTING CONCRETE CURBS, ASPHALT, OR OTHER STRUCTURES AND/OR ON 20 FT. CENTERS.
3. JOINT SEALER TO BE FLEXIBLE EPOXY JOINTING COMPOUND, AS SPECIFIED.
4. WALKWAY SLOPE VARIES, SEE PLANS. CROSS SLOPE NOT TO EXCEED 2%.
5. 3000 PSI CONCRETE.
6. SEE "SIDEWALK AT PAVING DETAIL" FOR LOCATIONS WHERE SIDEWALK IS ADJACENT TO ASPHALT PAVING.

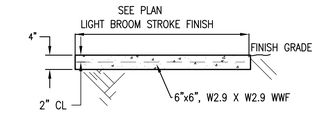

WALK SECTION
N.T.S.

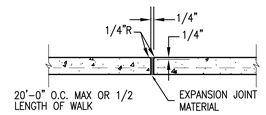

CONSTRUCTION JOINT
N.T.S.

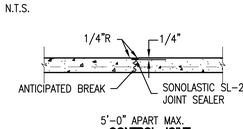

5'–0" APART MAX.
CONTROL JOINT
N.T.S.

A8 CS101 SIDEWALK DETAIL
N.T.S.

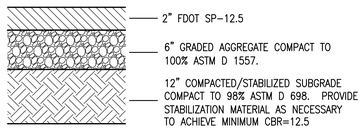

B1 CS101 LIGHT DUTY ASPHALT PAVEMENT SECTON
N.T.S.

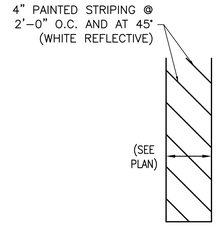

B4 CS101 AISLE STRIPING DETAILS
N.T.S.

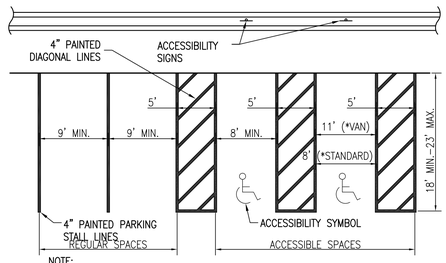

NOTE:
1. ACCESSIBLE SPACE FOR VANS MUST BE 11' WIDE WITH 5' ACCESS AISLES AND BE DESIGNATED FOR VANS ONLY.

D4 CS101 PARKING STALL LAYOUT
N.T.S.

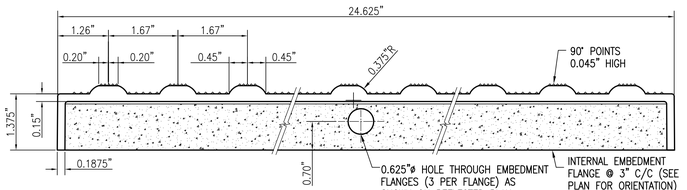

SECTION A–A

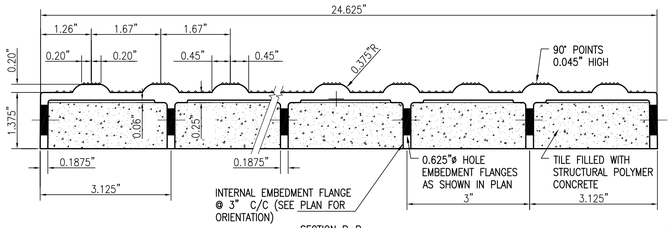

SECTION B–B

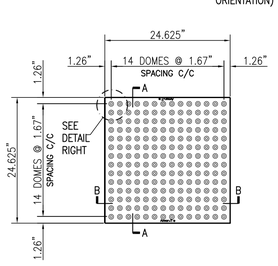

PLAN – TILE

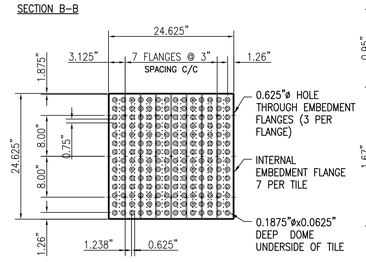

REFLECTED PLAN – TILE

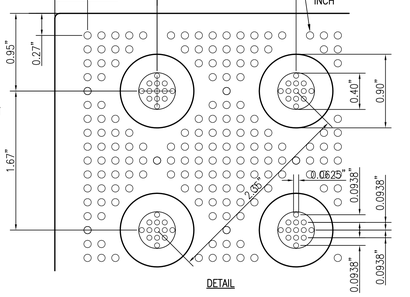

DETAIL

D7 CS101 CS502 TRUNCATED DOME TACTILE - WARNING STRIP
N.T.S.

DETECTABLE WARNING NOTES:
THE DETECTABLE WARNING STRIP MUST COVER THE ENTIRE WIDTH OF THE RAMP OPENING, EXCLUDING THE WINGS. ALL DOMES MUST BE ALIGNED IN THE DIRECTION OF TRAVEL. ONE CORNER OF THE LEADING EDGE OF THE DETECTABLE WARNING MAY BE MORE THAN 5 FEET FROM THE BACK OF THE CURB. WHEN LOCATED ALONG A CURB RETURN, THE LEADING EDGE OF THE DETECTABLE WARNING MAY BE DEFINED BY THE CHORD DRAWN BETWEEN THE LEADING EDGES OF THE RAMP OPENING.

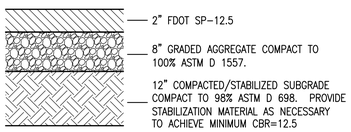

D1 CS101 MEDIUM DUTY ASPHALT PAVEMENT SECTON
N.T.S.

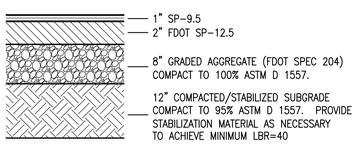

E1 CS110 CG111 MAGNOLIA BEACH ROAD ASPHALT PAVEMENT SECTON
N.T.S.

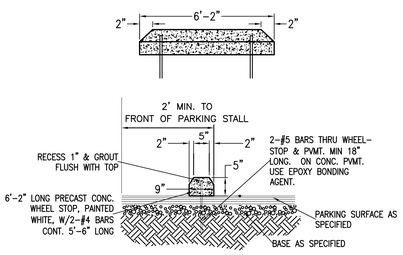

F4 CS101 CONC. BUMPER BLOCK DETAIL
N.T.S.

FINAL SUBMISSION

Revisions:	Date

CONSULTANTS:

CIVIL:
KENNETH HORNE & ASSOCIATES
7201 NORTH 9TH AVENUE, STE. 6
PENSACOLA, FLORIDA 32504
PH: (850) 471–9005
FX: (850) 471–0093

LANDSCAPE ARCHITECT:
CSA GROUP, INC.
6300 PICCADILLY SQUARE DRIVE
MOBILE, ALABAMA 36609
PH: (251) 344–4023
FX: (251) 344–4052

COMM/IDS:
SCHMIDT CONSULTING GROUP, INC.
40 S. PALAFOX PLACE, STE. 300
PENSACOLA, FLORIDA 32502
PH: (850) 438–0050
FX: (850) 432–8631

ARCHITECTURE:
BULLOCK TICE ASSOCIATES, INC.
909 EAST CERVANTES STREET
PENSACOLA, FL 32501
PH: (850) 434–5444
FX: (850) 432–5208

SURVEYORS:
KCI TECHNOLOGIES, INC.
10401 HIGHLAND MANOR DRIVE, SUITE 120
TAMPA, FLORIDA 33610
PH: (813) 740–2300

KENNETH C. HORNE LICENSE No. 49149 STATE OF FLORIDA PROFESSIONAL ENGINEER
KHA FL. CERT. #8268

ARCHITECT/ENGINEERS:

BES DESIGN/BUILD

BES DESIGN/BUILD, LLC
766 Middle St, Fairhope, AL 36532
Phone: 251.990.5778 Fax: 251.990.3716

Drawing Title: SITE DETAILS

Approved Project Director:

Project Title: PANAMA CITY
JOINT OUTPATIENT CLINIC
VA GULF COAST HEALTH CARE

Location: PANAMA CITY, FLORIDA

Date: SEPTEMBER 5, 2012 | Checked: KCH | Drawn: LRR

Project Number: 520-326

Building Number: –

Drawing Number: CS501
Dwg. 6 of 21

Office of Construction and Facilities Management
Department of Veterans Affairs

VA FORM 08–6231