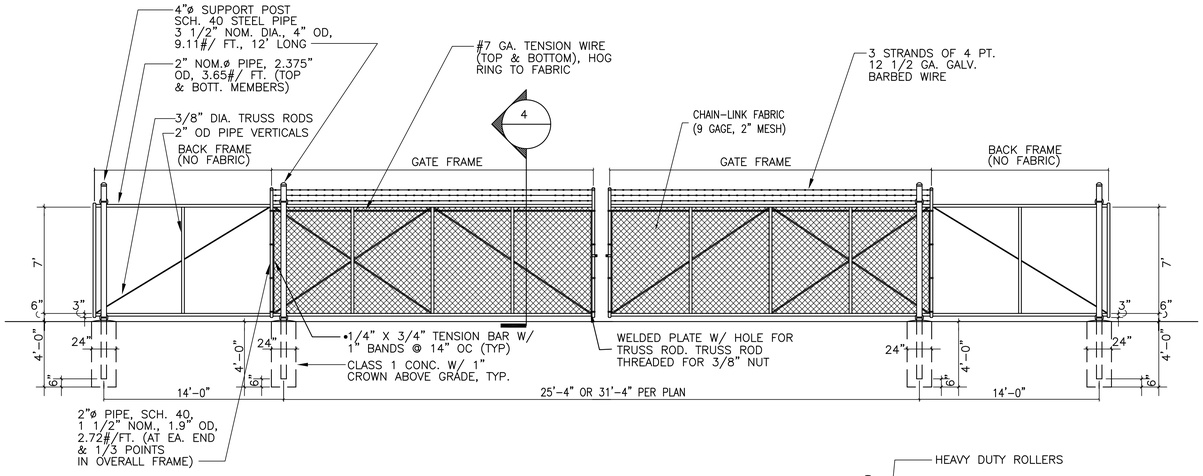

2 ELEVATION **CANTILEVERED SLIDING GATE ELEVATION**
N.T.S.

NOTE: NO FABRIC SHOWN IN FRONT OF BACK FRAME FOR CLARITY. PROVIDE BRACE @ MID POINT EA. SIDE OF GATE WITH 3/8" DIA. TRUSS ROD IN BOTT. HALF (NOT SHOWN FOR CLARITY)

GATE OPENING	GATE FRAME	BACK FRAME
25'-4"	13'-3"	14'-2"
31'-4"	16'-3"	14'-2"

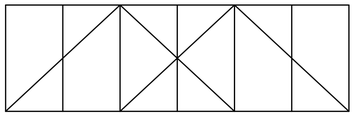

GATE FRAME DIAGRAM (PER GATE LEAF)

SEE ELEVATION 2, THIS SHEET FOR ADDITIONAL NOTES.
SEE CS101 FOR LOCATION.

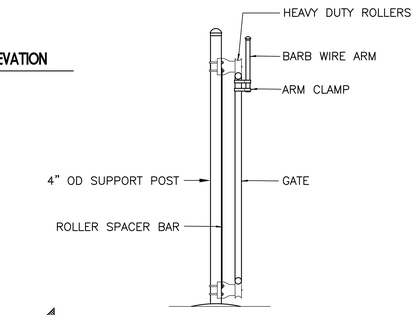

4 SECTION **CANTILEVERED SLIDING GATE SECTION**
N.T.S.

A1 CS101 CANTILEVERED SLIDING GATE DETAIL
N.T.S.

NOTE: ALL DUMPSTER ENCLOSURE GATE HARDWARE, POSTS AND FABRIC TO BE BROWN PVC COATED.

DUMPSTER ENCLOSURE GATE POST SCHEDULE	
GATE LEAF WIDTH (NOMINAL)	OUTSIDE DIMENSION (NOMINAL)
6' OR LESS	2.875" OD 2.5" SQ
MORE THAN 6' TO 12'	4.0" OD
MORE THAN 12' TO 18'	6.625" OD
MORE THAN 18'	8.625" OD

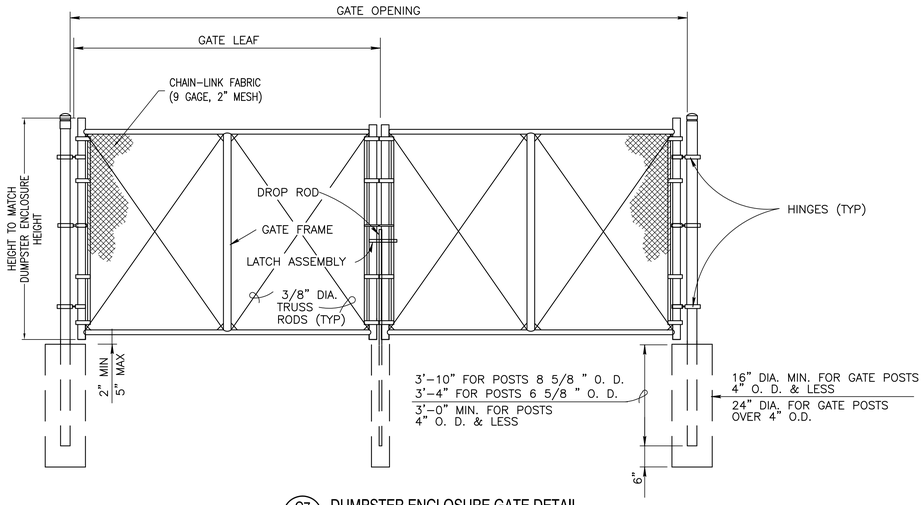

C7 CS101 CS502 DUMPSTER ENCLOSURE GATE DETAIL
N.T.S.

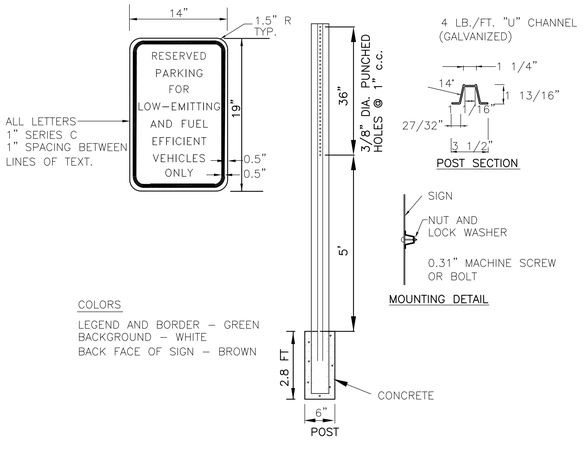

F6 CS101 LOW-EMITTING & FUEL EFFICENT SIGN DETAIL
N.T.S.

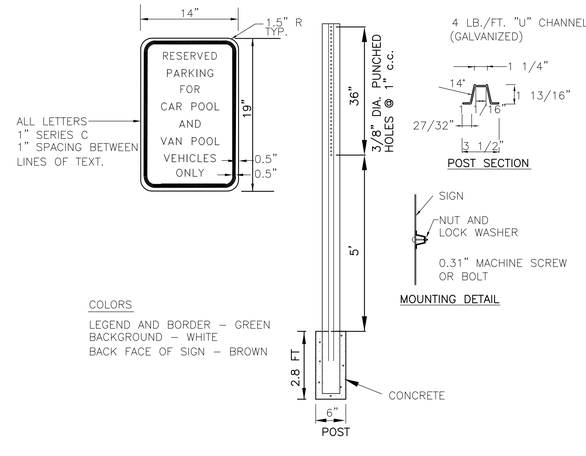

F8 CS101 CAR POOL / VAN POOL SIGN DETAIL
N.T.S.

FINAL SUBMISSION

Revisions:	Date

CONSULTANTS:

CIVIL:
KENNETH HORNE & ASSOCIATES
7201 NORTH 9TH AVENUE, STE. 6
PENSACOLA, FLORIDA 32504
PH: (850) 471-9005
FX: (850) 471-0093

LANDSCAPE ARCHITECT:
CSA GROUP, INC.
6300 PICCADILLY SQUARE DRIVE
MOBILE, ALABAMA 36609
PH: (251) 344-4023
FX: (251) 344-4052

COMM/IDS:
SCHMIDT CONSULTING GROUP, INC.
40 S. PALAFOX PLACE, STE. 300
PENSACOLA, FLORIDA 32502
PH: (850) 438-0050
FX: (850) 432-8631

ARCHITECTURE:
BULLOCK TICE ASSOCIATES, INC.
909 EAST CERVANTES STREET
PENSACOLA, FL 32501
PH: (850) 434-5444
FX: (850) 432-5208

SURVEYORS:
KCI TECHNOLOGIES, INC.
10401 HIGHLAND MANOR DRIVE, SUITE 120
TAMPA, FLORIDA 33610
PH: (813) 740-2300

KENNETH C. HORNE LICENSE No. 49149 STATE OF FLORIDA PROFESSIONAL ENGINEER
KHA FL. CERT. #8268

ARCHITECT/ENGINEERS:

BES DESIGN/BUILD
BES DESIGN/BUILD, LLC
766 Middle St, Fairhope, AL 36532
Phone: 251.990.5778 Fax: 251.990.3716

Drawing Title: SITE DETAILS
Approved Project Director:
Project Title: PANAMA CITY JOINT OUTPATIENT CLINIC VA GULF COAST HEALTH CARE
Project Number: 520-326
Building Number: -
Location: PANAMA CITY, FLORIDA
Drawing Number: CS503
Date: SEPTEMBER 5, 2012
Checked: KCH
Drawn: LRR
Dwg. 8 of 21

Office of Construction and Facilities Management
Department of Veterans Affairs

VA FORM 08-6231