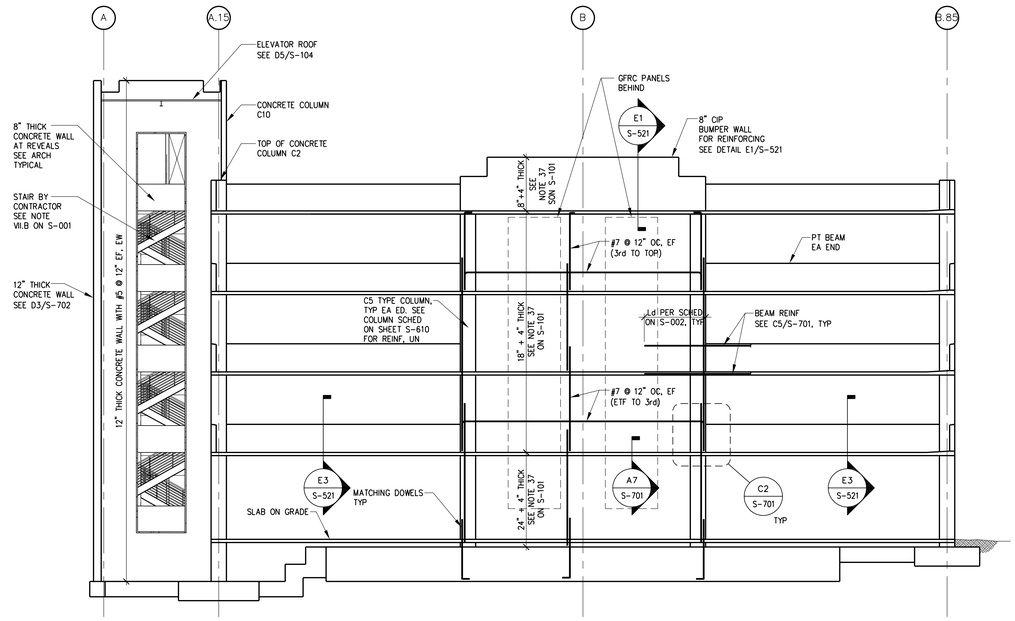

LINE 16 – VIEW EAST

C5 SHEAR WALL ELEVATION

SHEET NOTES:

1. SEE SHEET S-001 FOR GENERAL NOTES.
2. VERIFY ALL DIMENSIONS WITH ARCHITECTURAL DRAWINGS.
3. FOR REINFORCING LAP SPLICES, EMBEDMENT LENGTHS, HOOKS, DETAILS, ETC, SEE THE TYPICAL SHEAR WALL DETAILS AND REINFORCING SCHEDULE ON SHEET S-701.
4. REINFORCING AT WALL INTERSECTIONS SHALL BE PER A6/S-002.
5. REINFORCING AROUND WALL OPENINGS SHALL BE PER A4/S-002.
6. CONTINUE BEAM TOP AND BOTTOM LONGITUDINAL REINFORCING CONTINUOUS THROUGH WALLS, TYPICAL AT ALL LEVELS. BEAM STIRRUPS SHALL START 2" FROM FACE OF WALL. SEE DETAILS A2/S-701 AND C2/S-701.
7. ALL TIES IN THE END OF WALL REINFORCING ARE #4 AT 4" ON CENTER, UNLESS NOTED.

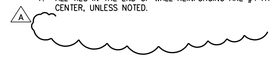

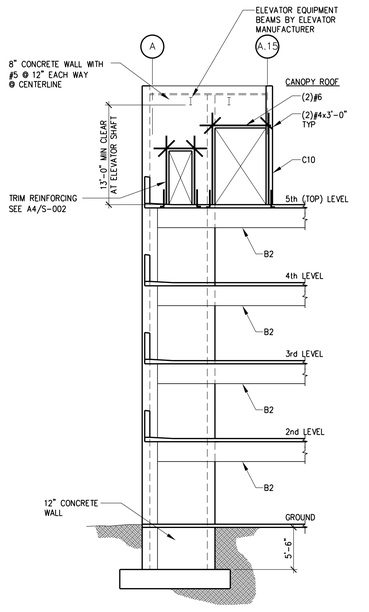

A1 WALL WEST OF LINE 14

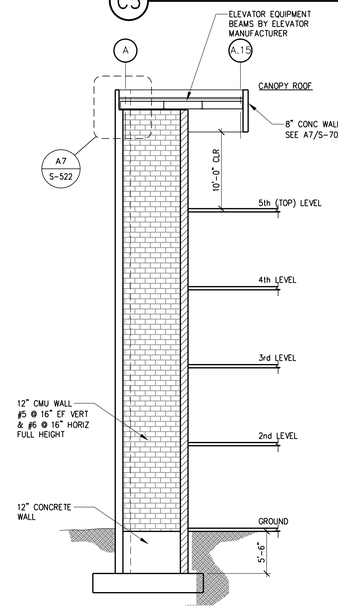

SIDE WALL – VIEW EAST AT LINE 15
SIDE WALL – VIEW WEST (OPP HAND)

A3 ELEVATOR WALL

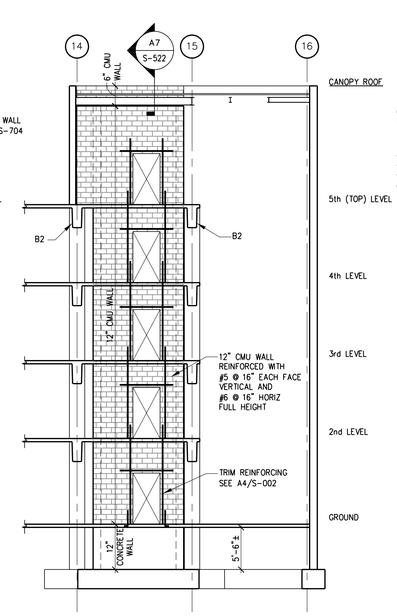

FRONT WALL – VIEW NORTH

A5 ELEVATOR WALL

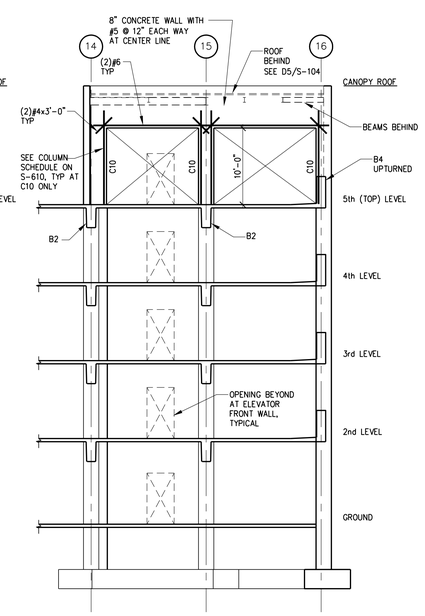

A7 WALL AT LINE A.15

ADDENDUM A	09/17/12
ISSUED FOR BIDS	09/22/11
Revisions:	Date

CONSULTANTS:

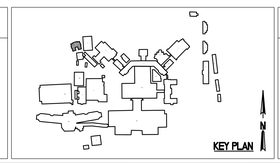

ARCHITECT/ENGINEERS:
WALKER
PARKING CONSULTANTS
135 Main Street
Suite 1030
San Francisco, CA 94105
415.644.0630 Ph
415.644.0637 Fax

REGISTERED PROFESSIONAL ENGINEER
KENNETH E. NAPIOR
No. 2669
Exp. 3/2008
STRUCTURAL
STATE OF CALIFORNIA

Drawing Title
SHEAR WALL AND ELEVATOR WALL ELEVATIONS

Approved: Project Director
Medical Center Director:
LAWRENCE H. CARROLL
Chief Engineer:
DIRK MINNEMA

Project Title
PARKING AND EMERGENCY RESPONSE STRUCTURE

Location
SFVA MEDICAL CENTER

Date	Checked	Drawn
APRIL 2011		

Project Number
662-611

Building Number
211

Drawing Number
S-704

Sht. 86 of 120

Office of Construction and Facilities Management

Department of Veterans Affairs

VA FORM 08-6231