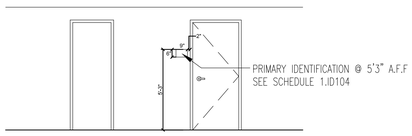

A1 TYPICAL SIGNAGE INSTALLATION (A)
1/4" = 1'-0"

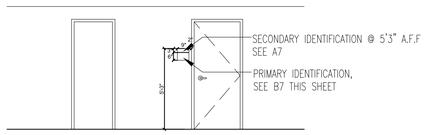

B1 TYPICAL SIGNAGE INSTALLATION (B)
1/4" = 1'-0"

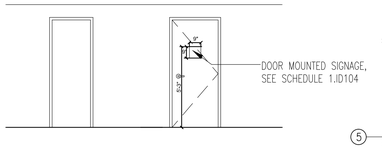

C1 TYPICAL SIGNAGE INSTALLATION (C)
1/4" = 1'-0"

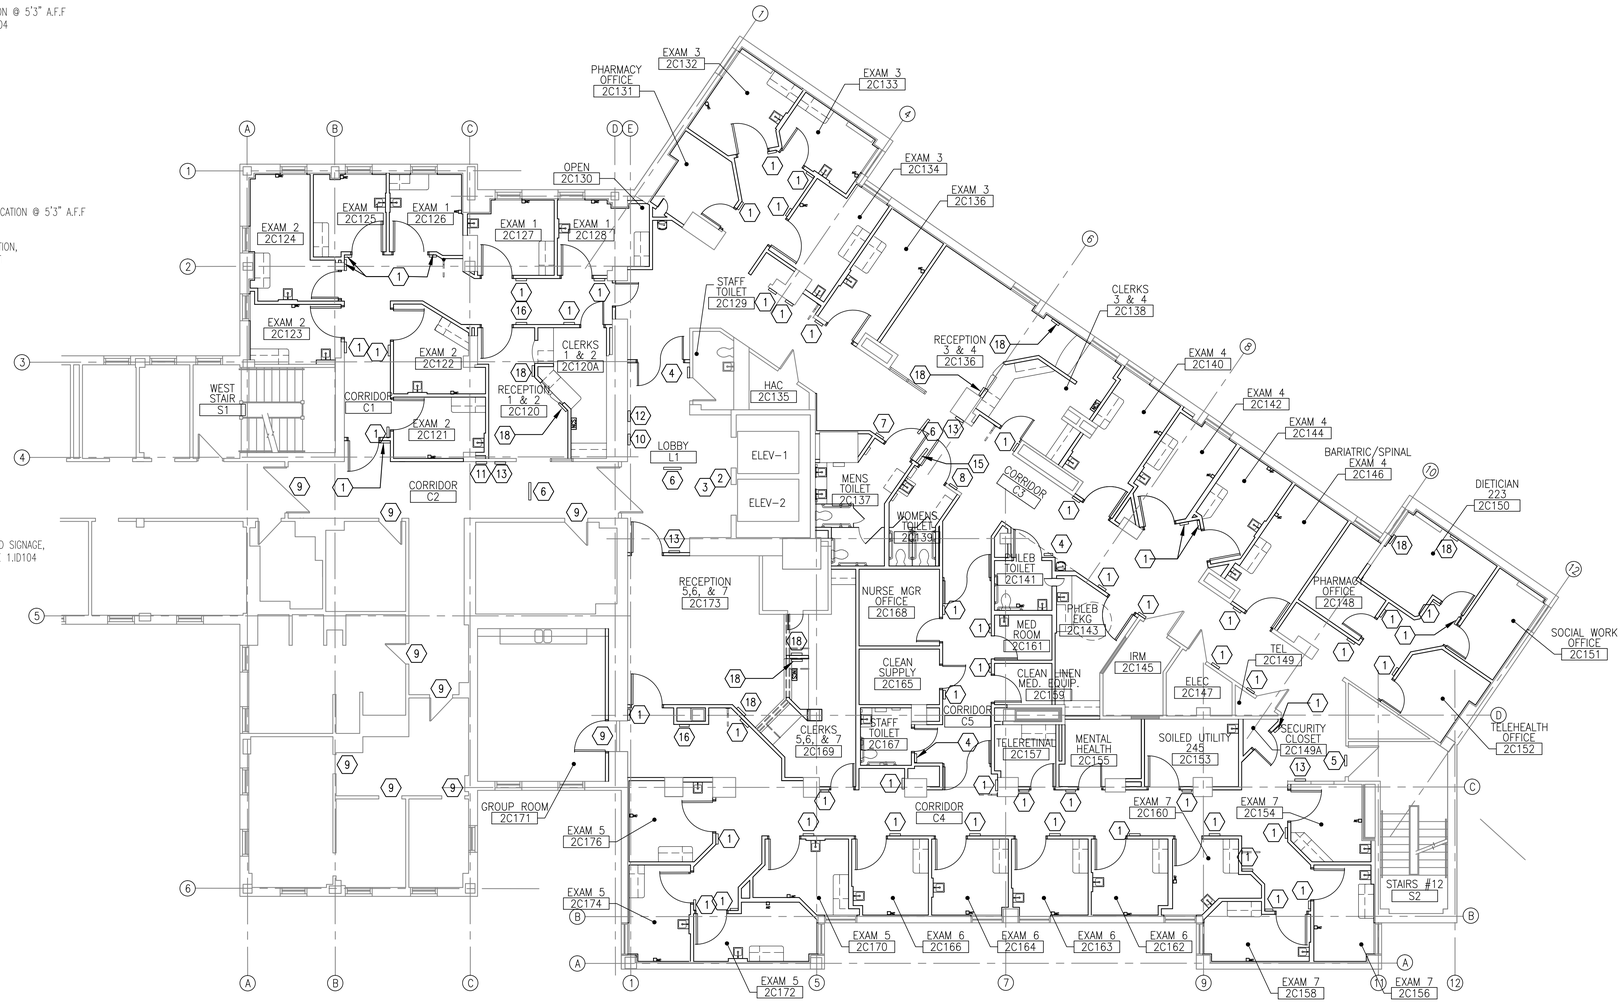

E2 SIGNAGE PLAN - SECOND FLOOR
1/8" = 1'-0"

GENERAL NOTES

1. SIGNS SHALL COMPLY WITH STANDARDS SET BY VA SIGNAGE GUIDE.
2. ALL ELEVATOR AND DIRECTORY SIGNAGE SHALL REMAIN.
3. FURNISH/INSTALL 20 ROOM NUMBERS SIGN TYPE X, REMOVE EXISTING AND REPLACE WITH NW OUTSIDE OF CONSTRUCTION LIMITS, COORDINATE W/ COTR.
4. REFER TO 1.ID103 AND 1.ID104 FOR SIGNAGE SCHEDULE AND DETAILS.

KEY NOTES

1. NEW WALL MOUNTED SIGN ROOM/SPACE IDENTIFICATION SIGNAGE. INSTALL SIGN PER VA SIGNAGE GUIDE IN-04.01. REFER TO D3/1.ID103 FOR DETAILS.
2. EXISTING ELEVATOR SIGNAGE TO BE REINSTALLED.
3. RETAIN AND REINSTALL EXISTING DIRECTORY SIGNAGE. SEE B1/1.ID103 FOR TYPE.
4. WALL MOUNTED BATHROOM SIGNAGE. PER VA SIGNAGE GUIDE IN-09.03. REFER TO C3/1.ID103 FOR DETAILS.
5. DOOR MOUNTED STAIR SIGNAGE. PER VA SIGNAGE GUIDE IN-09.07. REFER TO C1/1.ID103 FOR DETAILS.
6. CEILING HUNG WAITING ROOM 7'0" A.F.F MIN. SIGNAGE PER VA SIGNAGE GUIDE IN-16.01. SEE D7 THIS SHEET FOR TYPICAL ELEVATION. REFER TO A7/1.ID104 FOR DETAILS.
7. INSTALL WALL MOUNTED MALE BATHROOM SIGNAGE. PER VA SIGNAGE GUIDE. REFER TO C3/1.ID103 FOR DETAILS.
8. INSTALL WALL MOUNTED FEMALE BATHROOM SIGNAGE. PER VA SIGNAGE GUIDE. REFER TO C3/1.ID103 FOR DETAILS.
9. REMOVE AND REPLACE EXISTING SIGNAGE IN ROOMS OUTSIDE OF CONSTRUCTION LIMITS. INSTALL NEW ROOM SIGNAGE. COORDINATE WITH THE COTR. REFER TO C8/1.ID103 FOR SIGN DETAILS.
10. INSTALL NEW DIRECTIONAL SIGN SEE DETAIL B3/1.ID103 FOR DETAILS.
11. INSTALL NEW SMALL DIRECTIONAL SIGN SEE B6/1.ID103 FOR DETAILS.
12. INSTALL NEW EVACUATION PLAN SIGN SEE B8/1.ID103 FOR DETAILS.
13. INSTALL NEW MEDIUM ROOM ID SIGN. SEE F1/1.ID103 FOR DETAILS.
14. INSTALL NEW MISCELLANEOUS SIGN SEE C6/1.ID103 FOR DETAILS.
15. INSTALL NEW FLAG MOUNT SIGN SEE DETAIL D6/1.ID103 FOR DETAILS.
16. INSTALL NEW EXIT/SMALL ROOM SIGN SEE DETAIL C8/1.ID103.
17. INSTALL GROUP ROOM SIGN SEE F3/1.ID103.
18. INSTALL WORKSTATION ID W/ INSERT SIGN DETAIL SEE B7/1.ID104.

LEGEND

- NEW DOORS
- EXISTING DOORS
- NEW FULL HEIGHT GWB/METAL STUD WALL
- EXISTING WALL
- PARTIAL HEIGHT SCREEN WALL
- KEYNOTE

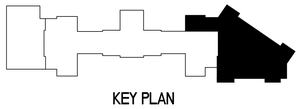

KEY PLAN

N

NOT FOR CONSTRUCTION
FULLY SPRINKLERED BUILDING
100% CONSTRUCTION DOCUMENTS

Revisions:	Date

CONSULTANTS:

ARCHITECT/ENGINEERS:

PARADIGM
ENGINEERS AND CONSTRUCTORS
PO BOX 436223 Louisville, Kentucky 40253 - PH: 502.339.8511 - www.paradigmusa.com

Drawing Title: SIGNAGE PLAN - SECOND FLOOR

Approved:

Project Title: RENOVATE SECOND FLOOR FOR AMBULATORY CARE

Location: HUNTINGTON VA MED. CENTER
1540 SPRING VALLEY DRIVE, HUNTINGTON WV 24704

Date: 06-15-2012 | Checked: | Drawn: DML

Project Number: 581-11-103

Building Number: 1W

Drawing Number: 1.ID102

Office of Construction and Facilities Management

Department of Veterans Affairs

VA FORM 08-6231

SIGN TO BE MOUNTED ACCORDING TO INSTALLATION INSTRUCTIONS AND MATERIALS LISTED IN TAKEFORM INSTALLATION KIT K09.

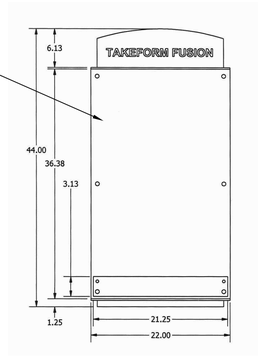

B1 EXISTING DIRECTORY SIGN DETAIL FOR REINSTALLATION
NOT TO SCALE

NOTES:

SIGN SURFACES ARE HIGH PRESSURE LAMINATE ON NATURAL FIBER REINFORCED COMPOSITE OF LIGNO CELLULOSIC WOOD FIBER WITH AN ORGANIC RESIN BINDER CORE MATERIAL UNLESS OTHERWISE SPECIFIED. SELECTED LAMINATE IS TO BE ACCORDING TO CUSTOMER SPEC.

TEXT SHOWN IS FOR REFERENCE ONLY FONT, SIZE, JUSTIFICATION AND COLOR ARE TO BE ACCORDING TO CUSTOMER SPEC. AND MESSAGE SCHEDLUE.

BRAILLE TO BE AS PER ADA CODE.

SIGN TO BE MOUNTED ACCORDING TO INSTALLATION INSTRUCTIONS AND MATERIALS LISTED IN TAKEFORM INSTALLATION KIT K03.

COTR SHALL APPROVE NOTATION

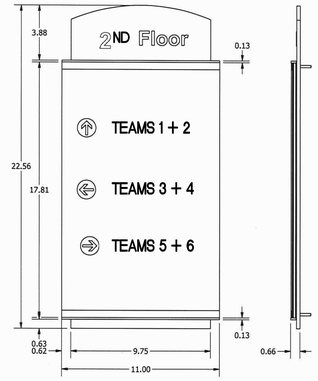

B3 DIRECTIONAL SIGN DETAIL
NOT TO SCALE

SIGN TO BE MOUNTED ACCORDING TO INSTALLATION INSTRUCTIONS AND MATERIALS LISTED IN TAKEFORM INSTALLATION KIT K07.

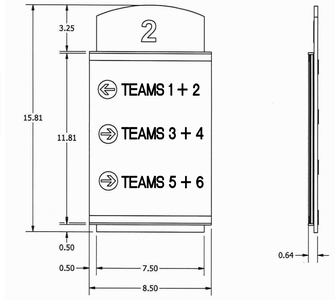

B6 SMALL DIRECTIONAL SIGN DETAIL
NOT TO SCALE

NOTES:

SIGN SURFACES ARE HIGH PRESSURE LAMINATE ON NATURAL FIBER REINFORCED COMPOSITE OF LIGNO CELLULOSIC WOOD FIBER WITH AN ORGANIC RESIN BINDER CORE MATERIAL UNLESS OTHERWISE SPECIFIED. SELECTED LAMINATE IS TO BE ACCORDING TO CUSTOMER SPEC.

TEXT SHOWN IS FOR REFERENCE ONLY FONT, SIZE, JUSTIFICATION AND COLOR ARE TO BE ACCORDING TO CUSTOMER SPEC. AND MESSAGE SCHEDLUE.

BRAILLE TO BE AS PER ADA CODE.

SIGN TO BE MOUNTED ACCORDING TO INSTALLATION INSTRUCTIONS AND MATERIALS LISTED IN TAKEFORM INSTALLATION KIT K03.

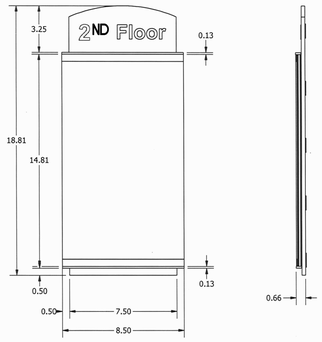

B8 EVACUATION PLAN SIGN DETAIL
NOT TO SCALE

NOTES:

SIGN SURFACES ARE HIGH PRESSURE LAMINATE ON NATURAL FIBER REINFORCED COMPOSITE OF LIGNO CELLULOSIC WOOD FIBER WITH AN ORGANIC RESIN BINDER CORE MATERIAL UNLESS OTHERWISE SPECIFIED. SELECTED LAMINATE IS TO BE ACCORDING TO CUSTOMER SPEC.

TEXT SHOWN IS FOR REFERENCE ONLY FONT, SIZE, JUSTIFICATION AND COLOR ARE TO BE ACCORDING TO CUSTOMER SPEC. AND MESSAGE SCHEDLUE.

BRAILLE TO BE AS PER ADA CODE.

SIGN TO BE MOUNTED ACCORDING TO INSTALLATION INSTRUCTIONS AND MATERIALS LISTED IN TAKEFORM INSTALLATION KIT K07.

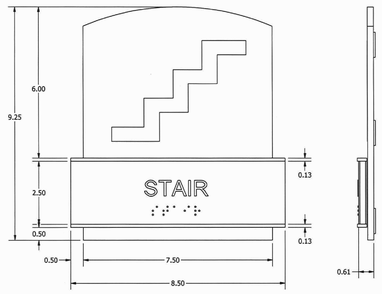

C1 STAIR SIGN DETAIL
NOT TO SCALE

ICON TO MATCH ROOM TYPE

NOTES:

SIGN SURFACES ARE HIGH PRESSURE LAMINATE ON NATURAL FIBER REINFORCED COMPOSITE OF LIGNO CELLULOSIC WOOD FIBER WITH AN ORGANIC RESIN BINDER CORE MATERIAL UNLESS OTHERWISE SPECIFIED. SELECTED LAMINATE IS TO BE ACCORDING TO CUSTOMER SPEC.

TEXT SHOWN IS FOR REFERENCE ONLY FONT, SIZE, JUSTIFICATION AND COLOR ARE TO BE ACCORDING TO CUSTOMER SPEC. AND MESSAGE SCHEDLUE.

BRAILLE TO BE AS PER ADA CODE.

SIGN TO BE MOUNTED ACCORDING TO INSTALLATION INSTRUCTIONS AND MATERIALS LISTED IN TAKEFORM INSTALLATION KIT K07.

AT STAFF REST ROOM TO SAY "STAFF RESTROOM"

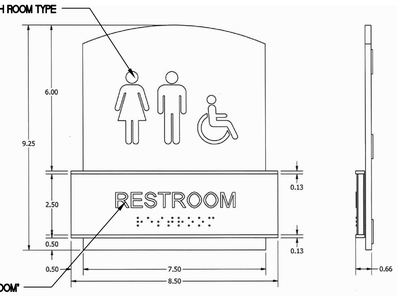

"WOMEN'S RESTROOM" OR "MEN'S RESTROOM"

C3 RESTROOM SIGN DETAIL
NOT TO SCALE

NOTES:

SIGN SURFACES ARE HIGH PRESSURE LAMINATE ON NATURAL FIBER REINFORCED COMPOSITE OF LIGNO CELLULOSIC WOOD FIBER WITH AN ORGANIC RESIN BINDER CORE MATERIAL UNLESS OTHERWISE SPECIFIED. SELECTED LAMINATE IS TO BE ACCORDING TO CUSTOMER SPEC.

TEXT SHOWN IS FOR REFERENCE ONLY FONT, SIZE, JUSTIFICATION AND COLOR ARE TO BE ACCORDING TO CUSTOMER SPEC. AND MESSAGE SCHEDLUE.

BRAILLE TO BE AS PER ADA CODE.

SIGN TO BE MOUNTED ACCORDING TO INSTALLATION INSTRUCTIONS AND MATERIALS LISTED IN TAKEFORM INSTALLATION KIT K07.

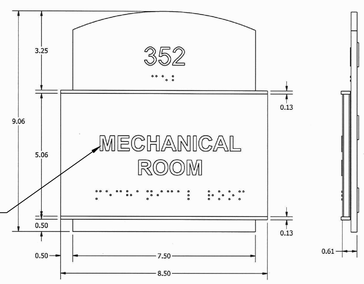

NAME TO MATCH ROOM NAME

C6 MISCELLANEOUS SIGN DETAIL
NOT TO SCALE

NOTES:

SIGN SURFACES ARE HIGH PRESSURE LAMINATE ON NATURAL FIBER REINFORCED COMPOSITE OF LIGNO CELLULOSIC WOOD FIBER WITH AN ORGANIC RESIN BINDER CORE MATERIAL UNLESS OTHERWISE SPECIFIED. SELECTED LAMINATE IS TO BE ACCORDING TO CUSTOMER SPEC.

TEXT SHOWN IS FOR REFERENCE ONLY FONT, SIZE, JUSTIFICATION AND COLOR ARE TO BE ACCORDING TO CUSTOMER SPEC. AND MESSAGE SCHEDLUE.

BRAILLE TO BE AS PER ADA CODE.

SIGN TO BE MOUNTED ACCORDING TO INSTALLATION INSTRUCTIONS AND MATERIALS LISTED IN TAKEFORM INSTALLATION KIT K07.

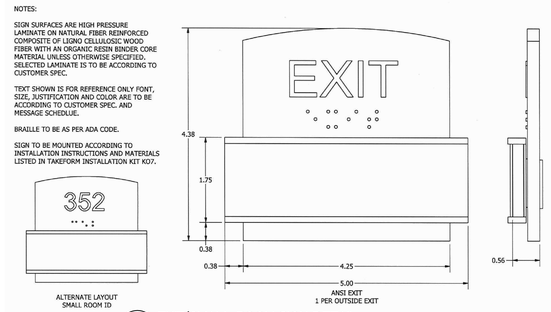

C8 EXIT/SMALL ROOM SIGN DETAIL
NOT TO SCALE

NOTES:

SIGN SURFACES ARE HIGH PRESSURE LAMINATE ON NATURAL FIBER REINFORCED COMPOSITE OF LIGNO CELLULOSIC WOOD FIBER WITH AN ORGANIC RESIN BINDER CORE MATERIAL UNLESS OTHERWISE SPECIFIED. SELECTED LAMINATE IS TO BE ACCORDING TO CUSTOMER SPEC.

TEXT SHOWN IS FOR REFERENCE ONLY FONT, SIZE, JUSTIFICATION AND COLOR ARE TO BE ACCORDING TO CUSTOMER SPEC. AND MESSAGE SCHEDLUE.

BRAILLE TO BE AS PER ADA CODE.

SIGN TO BE MOUNTED ACCORDING TO INSTALLATION INSTRUCTIONS AND MATERIALS LISTED IN TAKEFORM INSTALLATION KIT K07.

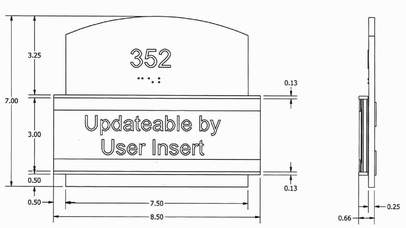

D3 OFFICE ID SIGN DETAIL
NOT TO SCALE

NOTES:

SIGN SURFACES ARE HIGH PRESSURE LAMINATE ON NATURAL FIBER REINFORCED COMPOSITE OF LIGNO CELLULOSIC WOOD FIBER WITH AN ORGANIC RESIN BINDER CORE MATERIAL UNLESS OTHERWISE SPECIFIED. SELECTED LAMINATE IS TO BE ACCORDING TO CUSTOMER SPEC.

TEXT SHOWN IS FOR REFERENCE ONLY FONT, SIZE, JUSTIFICATION AND COLOR ARE TO BE ACCORDING TO CUSTOMER SPEC. AND MESSAGE SCHEDLUE.

BRAILLE TO BE AS PER ADA CODE.

SIGN TO BE MOUNTED ACCORDING TO INSTALLATION INSTRUCTIONS AND MATERIALS.

BY SECURITY CLOSET NO SYMBOLS 2C149A

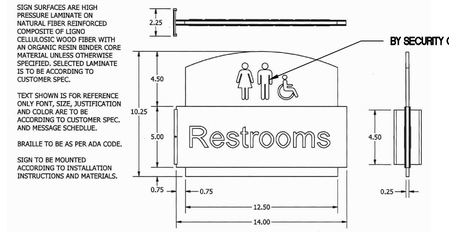

D6 LARGE FLAG MOUNT SIGN DETAIL
NOT TO SCALE

NOTES:

SIGN SURFACES ARE HIGH PRESSURE LAMINATE ON NATURAL FIBER REINFORCED COMPOSITE OF LIGNO CELLULOSIC WOOD FIBER WITH AN ORGANIC RESIN BINDER CORE MATERIAL UNLESS OTHERWISE SPECIFIED. SELECTED LAMINATE IS TO BE ACCORDING TO CUSTOMER SPEC.

TEXT SHOWN IS FOR REFERENCE ONLY FONT, SIZE, JUSTIFICATION AND COLOR ARE TO BE ACCORDING TO CUSTOMER SPEC. AND MESSAGE SCHEDLUE.

BRAILLE TO BE AS PER ADA CODE.

SIGN TO BE MOUNTED ACCORDING TO INSTALLATION INSTRUCTIONS AND MATERIALS LISTED IN TAKEFORM INSTALLATION KIT K07.

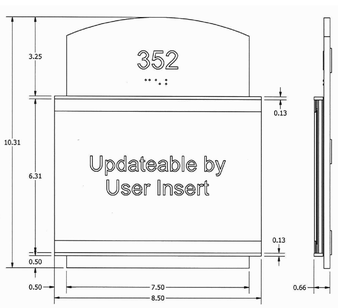

F1 LARGE OFFICE ID SIGN DETAIL
NOT TO SCALE

NOTES:

SIGN SURFACES ARE HIGH PRESSURE LAMINATE ON PHENOLIC CORE MATERIAL UNLESS OTHERWISE SPECIFIED. SELECTED LAMINATE IS TO BE ACCORDING TO CUSTOMER SPEC.

TEXT SHOWN IS FOR REFERENCE ONLY FONT, SIZE, JUSTIFICATION AND COLOR ARE TO BE ACCORDING TO CUSTOMER SPEC. AND MESSAGE SCHEDLUE.

BRAILLE TO BE AS PER ADA CODE.

SIGN TO BE MOUNTED ACCORDING TO INSTALLATION INSTRUCTIONS AND MATERIALS LISTED IN TAKEFORM INSTALLATION KIT K07.

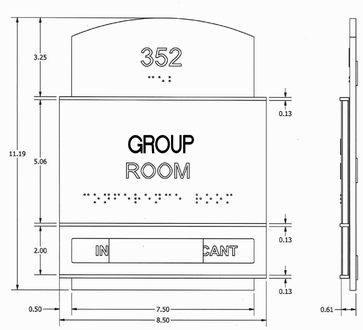

F3 GROUP ROOM SIGN DETAIL
NOT TO SCALE

GENERAL NOTES

1. REFER TO SIGNAGE PLAN 1.ID102 FOR SIGN LOCATIONS.
2. SIGN INFORMATION OBTAINED FROM "TAKEFORM ARCHITECTURAL GRAPHICS."

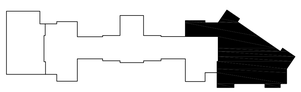

KEY PLAN

NOT FOR CONSTRUCTION
FULLY SPRINKLERED BUILDING
100% CONSTRUCTION DOCUMENTS

Revisions:	Date

CONSULTANTS:

ARCHITECT/ENGINEERS:

PARADIGM
ENGINEERS AND CONSTRUCTORS
PO BOX 436223 Louisville, Kentucky 40253 – PH: 502.339.8511 – www.paradigmusa.com

Drawing Title: SIGNAGE SCHEDULE AND DETAILS

Approved:

Project Title: RENOVATE SECOND FLOOR FOR AMBULATORY CARE

Location: HUNTINGTON VA MED. CENTER
1540 SPRING VALLEY DRIVE, HUNTINGTON WV 24704

Date: 06-15-2012

Checked:

Drawn:

Project Number: 581-11-103

Building Number: 1W

Drawing Number: 1.ID103

Office of Construction and Facilities Management

Department of Veterans Affairs

VA FORM 08-6231

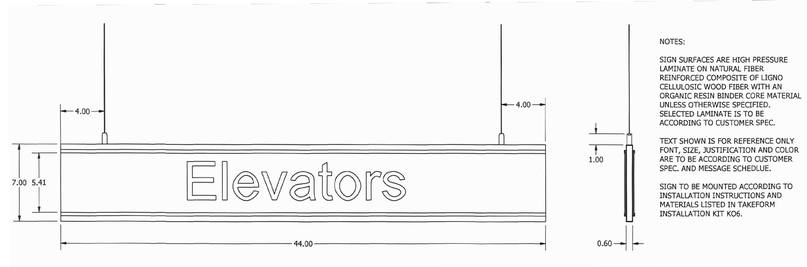

NOTES:

SIGN SURFACES ARE HIGH PRESSURE LAMINATE ON NATURAL FIBER REINFORCED COMPOSITE OF LIGNO CELLULOSIC WOOD FIBER WITH AN ORGANIC RESIN BINDER CORE MATERIAL UNLESS OTHERWISE SPECIFIED. SELECTED LAMINATE IS TO BE ACCORDING TO CUSTOMER SPEC.

TEXT SHOWN IS FOR REFERENCE ONLY FONT, SIZE, JUSTIFICATION AND COLOR ARE TO BE ACCORDING TO CUSTOMER SPEC. AND MESSAGE SCHEDLUE.

SIGN TO BE MOUNTED ACCORDING TO INSTALLATION INSTRUCTIONS AND MATERIALS LISTED IN TAKEFORM INSTALLATION KIT KO6.

A7 SUSPENDED INSERT OVERHEAD SIGN DETAIL
NOT TO SCALE

NOTES:

SIGN SURFACES ARE HIGH PRESSURE LAMINATE ON NATURAL FIBER REINFORCED COMPOSITE OF LIGNO CELLULOSIC WOOD FIBER WITH AN ORGANIC RESIN BINDER CORE MATERIAL UNLESS OTHERWISE SPECIFIED. SELECTED LAMINATE IS TO BE ACCORDING TO CUSTOMER SPEC.

TEXT SHOWN IS FOR REFERENCE ONLY FONT, SIZE, JUSTIFICATION AND COLOR ARE TO BE ACCORDING TO CUSTOMER SPEC. AND MESSAGE SCHEDLUE.

BRAILLE TO BE AS PER ADA CODE.

SIGN TO BE MOUNTED ACCORDING TO INSTALLATION INSTRUCTIONS AND MATERIALS.

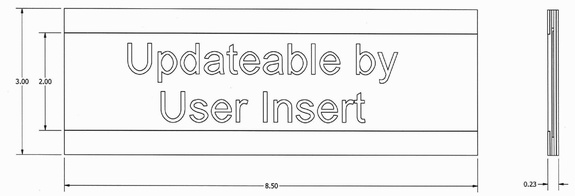

B7 WORKSTATION ID W/ INSERT SIGN DETAIL
NOT TO SCALE

SIGNAGE SCHEDULE

ROOM #	NAME	SIGNAGE TYPE	MOUNTING TYPE	COMMENTS
L1	LOBBY	A7/1.ID104, B3/1.ID103, B8/1.ID103	CEILING/WALL	---
C2	CORRIDOR	A7/1.ID104, B6/1.ID103, F1/1.ID103	CEILING	---
C3	CORRIDOR	A7/1.ID104, C3/1.ID103, D6/1.ID103	CEILING/WALL	---
S2	STAIRS #2	C1/1.ID103	DOOR	---
2C102A	CLERKS 1 & 2	D3/1.ID103, B7/1.ID104	WALL	---
2C121	EXAM 2	C8/1.ID103	WALL	---
2C122	EXAM 2	C8/1.ID103	WALL	---
2C123	EXAM 2	C8/1.ID103	WALL	---
2C127	EXAM 1	C8/1.ID103	WALL	---
2C128	EXAM 1	C8/1.ID103	WALL	---
2C129	STAFF TOILET	C3/1.ID103	WALL	---
2C131	PHARMACY OFFICE	D3/1.ID103	WALL	---
2C132	EXAM 3	C8/1.ID103	WALL	---
2C133	EXAM 3	C8/1.ID103	WALL	---
2C134	EXAM 3	C8/1.ID103	WALL	---
2C136	EXAM 3	C8/1.ID103	WALL	---
2C137	MENS TOILET	C3/1.ID103	WALL	---
2C138	CLERKS 3 & 4	D3/1.ID103, B7/1.ID104	WALL	---
2C139	WOMENS TOILET	C3/1.ID103	WALL	---
2C140	EXAM 4	C8/1.ID103	WALL	---
2C141	PHLEB TOILET	D3/1.ID103	WALL	---
2C142	EXAM 4	C8/1.ID103	WALL	---
2C143	PHLEB EKG	C8/1.ID103	WALL	---
2C144	EXAM 4	C8/1.ID103	WALL	---
2C145	IRM	C8/1.ID103	WALL	---
2C146	BARIATRIC/SPINAL EXAM 4	C8/1.ID103	WALL	---
2C147	ELEC	C8/1.ID103	WALL	---
2C148	PHARMACY OFFICE	C8/1.ID103	WALL	---
2C149	TEL	C8/1.ID103	WALL	---
2C149A	SECURITY CLOSET	C8/1.ID103	WALL	---
2C150	DIETICIAN	C8/1.ID103, B7/1.ID104	WALL	---
2C151	SOCIAL WORK OFFICE	C8/1.ID103	WALL	---
2C152	TELEHEALTH OFFICE	C8/1.ID103	WALL	---
2C153	SOILED UTILITY	C8/1.ID103	WALL	---
2C154	EXAM 7	C8/1.ID103	WALL	---
2C155	MENTAL HEALTH	C8/1.ID103	WALL	---
2C156	EXAM 7	C8/1.ID103	WALL	---
2C157	TELERETINAL	D3/1.ID103	WALL	---
2C158	EXAM 7	C8/1.ID103	WALL	---
2C159	CLEAN LINEN MED. EQUIP.	C8/1.ID103	WALL	---
2C160	EXAM 7	C8/1.ID103	WALL	---
2C161	MED. ROOM	C8/1.ID103	WALL	---
2C162	EXAM 6	C8/1.ID103	WALL	---
2C163	EXAM 6	C8/1.ID103	WALL	---
2C164	EXAM 6	C8/1.ID103	WALL	---
2C165	CLEAN SUPPLY	C8/1.ID103	WALL	---
2C166	EXAM 6	C8/1.ID103	WALL	---
2C167	STAFF TOILET	C3/1.ID103	WALL	---
2C168	NURSE MANAGER OFFICE	D3/1.ID103	WALL	---
2C169	CLERKS 5, 6, & 7	D3/1.ID103, B7/1.ID104	WALL	---
2C170	EXAM 5	C8/1.ID103	WALL	---
2C172	EXAM 5	C8/1.ID103	WALL	---
2C174	EXAM 5	C8/1.ID103	WALL	---
2C176	EXAM 5	C8/1.ID103	WALL	---

GENERAL NOTES

1. REFER TO SIGNAGE PLAN 1.ID102 FOR SIGN LOCATIONS.
2. SIGN INFORMATION OBTAINED FROM "TAKEFORM ARCHITECTURAL GRAPHICS."

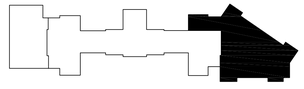

KEY PLAN

NOT FOR CONSTRUCTION
FULLY SPRINKLERED BUILDING
100% CONSTRUCTION DOCUMENTS

Revisions:	Date

CONSULTANTS:

ARCHITECT/ENGINEERS:

PARADIGM
ENGINEERS AND CONSTRUCTORS
PO BOX 436223 Louisville, Kentucky 40253 – PH: 502.339.8511 – www.paradigmusa.com

Drawing Title: SIGNAGE SCHEDULE AND DETAILS

Approved:

Project Title: RENOVATE SECOND FLOOR FOR AMBULATORY CARE

Location: HUNTINGTON VA MED. CENTER
1540 SPRING VALLEY DRIVE, HUNTINGTON WV 24704

Date: 06-15-2012 | Checked: | Drawn:

Project Number: 581-11-103

Building Number: 1W

Drawing Number: 1.ID104

Office of Construction and Facilities Management

Department of Veterans Affairs

VA FORM 08-6231

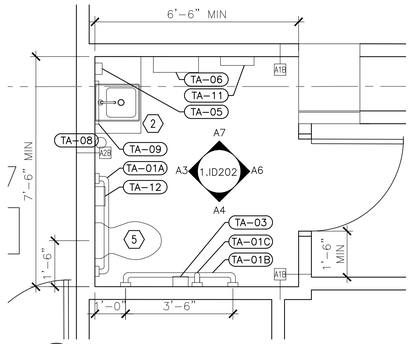

A1 ENLARGED STAFF BATHROOM PLAN
1/2" = 1'-0"

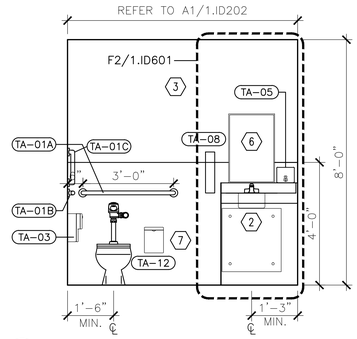

A3 STAFF BATHROOM ELEVATION
1/2" = 1'-0"

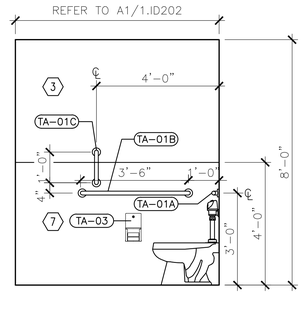

A4 STAFF BATHROOM ELEVATION
1/2" = 1'-0"

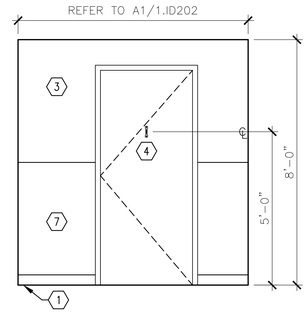

A6 STAFF BATHROOM ELEVATION
1/2" = 1'-0"

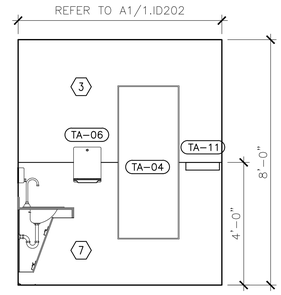

A7 STAFF BATHROOM ELEVATION
1/2" = 1'-0"

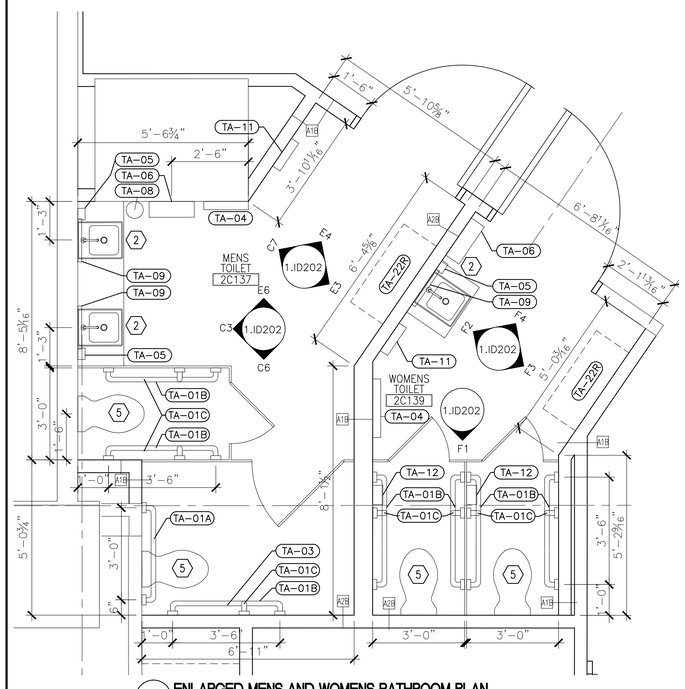

E1 ENLARGED MENS AND WOMENS BATHROOM PLAN
1/2" = 1'-0"

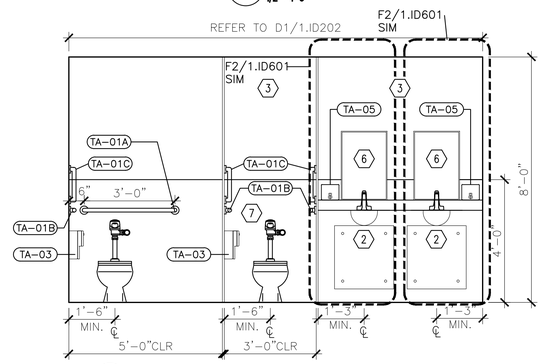

C3 MENS TOILET ELEVATION
1/2" = 1'-0"

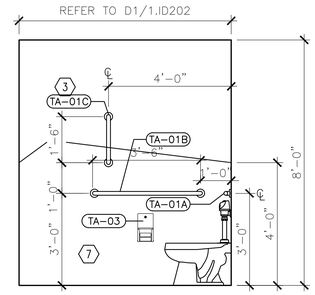

C6 MENS TOILET ELEVATION
1/2" = 1'-0"

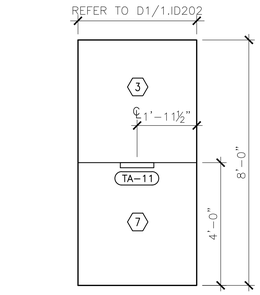

C7 MENS TOILET ELEVATION
1/2" = 1'-0"

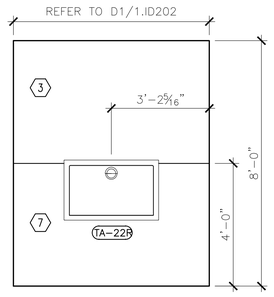

E3 MENS TOILET ELEVATION
1/2" = 1'-0"

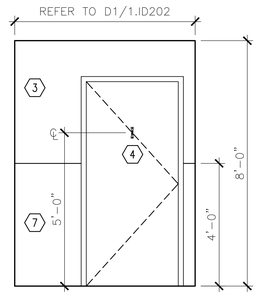

E4 MENS TOILET ELEVATION
1/2" = 1'-0"

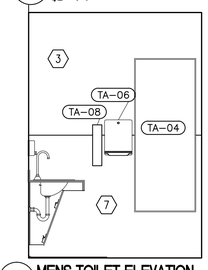

E6 MENS TOILET ELEVATION
1/2" = 1'-0"

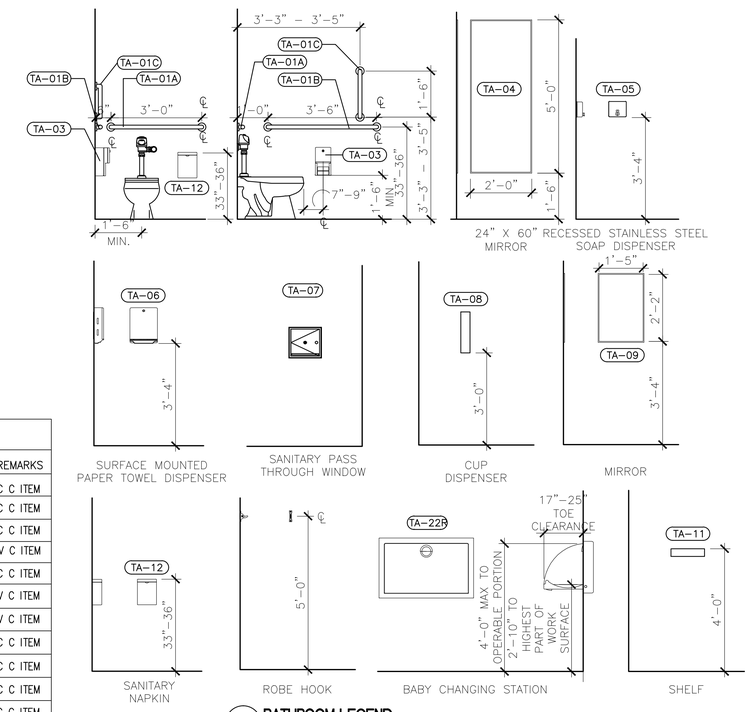

F8 BATHROOM LEGEND
1/2" = 1'-0"

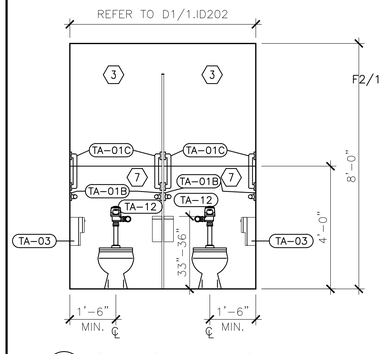

F1 WOMENS TOILET ELEVATION
1/2" = 1'-0"

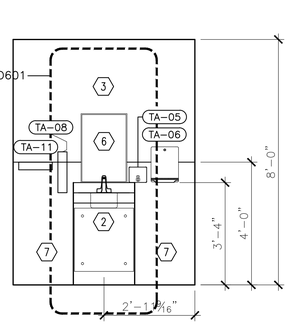

F2 WOMENS TOILET ELEVATION
1/2" = 1'-0"

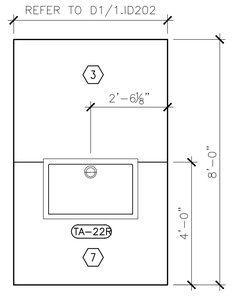

F3 WOMENS TOILET ELEVATION
1/2" = 1'-0"

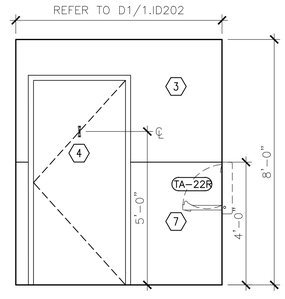

F4 WOMENS TOILET ELEVATION
1/2" = 1'-0"

GENERAL NOTES

1. REFER TO PLUMBING DRAWINGS FOR PLUMBING FIXTURES.
2. ALL GROUT SHALL BE SEALED WITH A CLEAR GROUT SEALANT.
3. ALL THRESHOLDS TO BE FLUSH.
4. CONTRACTOR TO VERIFY THAT ALL NEW WORK IS COMPLAINT WITH ADA REGULATIONS.
5. ALL MODELS NUMBERS ARE BOBRICK BATHROOM ACCESSORIES UNLESS OTHERWISE NOTED.
6. PROVIDE BLOCKING WHERE NECESSARY.
7. ALL ACCESSORIES SHALL BE INSTALLED TO MEET THE LATEST ADA GUIDELINES.

KEY NOTES

1. INTEGRAL SHEET VINYL BASE (WSV-1). REFER TO 1.ID601 FOR FINISH SCHEDULE.
2. 24" SINK WITH REMOVABLE ADA PANEL SEE F2/1.ID203.
3. PRIME AND PAINT (PNT-1). REFER TO FINISH SCHEDULE 1.ID601.
4. ROBE HOOKS HUNG 5'0" A.F.F TO HOOK.
5. EQUIPMENT. REFER TO 1.QH101A AND 1.QH101B.
6. INSTALL NEW MIRROR. 34" TO BOTTOM OF REFLECTIVE SURFACE.
7. PORCELAIN TILE WAINSCOT TO 4' A.F.F. REFER TO C1/1.ID601 AND B2/1.ID601 FOR PATTERN INFORMATION.
8. INSTALL NEW WATER FOUNTAIN, 36" MAX A.F.F TO DRINKING SURFACE.
9. PORCELAIN TILE WAINSCOT. REFER TO 1.ID601 FOR FINISH SCHEDULE.
10. WALL PROTECTION (WP-1). REFER TO 1.ID601 FOR FINISH SCHEDULE.
11. CORNER GUARD (CG-1). REFER TO 1.ID601 FOR FINISH SCHEDULE.

GENERAL EQUIPMENT NOTES

1. V V ITEM: VA SUPPLIED & INSTALLED
2. VC ITEM: VA SUPPLIED & CONTRACTOR INSTALLED
3. CC ITEM: CONTRACTOR SUPPLIED & INSTALLED
4. RI ITEM: RELOCATED ITEM

TOILET ACCESSORY SCHEDULE

ACCESSORY DESCRIPTION	MODEL	MARK	REMARKS
36" GRAB BAR	B-3606	TA-01A	C C ITEM
42" GRAB BAR	B-3606	TA-01B	C C ITEM
12" GRAB BAR	B-5806.99	TA-01C	C C ITEM
TOILET TISSUE DISPENSER	B-2888	TA-03	V C ITEM
24" X 60" MIRROR (VERTICAL)	B-2460	TA-04	C C ITEM
RECESSED STAINLESS SOAP DISPENSER	B-4063	TA-05	V C ITEM
PAPER TOWEL DISPENSER	BOBRICK 3974-50	TA-06	V C ITEM
SANITARY PASS THROUGH WINDOW	B-505	TA-07	C C ITEM
CUP DISPENSER	BRADLEY 9495	TA-08	C C ITEM
18" X 24" MIRROR	B-1824	TA-09	C C ITEM
SHELF T-45	BRADLEY 095-18	TA-11	C C ITEM
SANITARY NAPKIN	BRADLEY 4781-15	TA-12	C C ITEM
BABY CHANGING STATION	BOBRICK KB101-00	TA-22R	C C ITEM

NOT FOR CONSTRUCTION
FULLY SPRINKLERED BUILDING
100% CONSTRUCTION DOCUMENTS

Revisions: Date

CONSULTANTS:

ARCHITECT/ENGINEERS:

PARADIGM ENGINEERS AND CONSTRUCTORS
PO BOX 436223 Louisville, Kentucky 40253 - PH: 502.339.8511 - www.paradigmusa.com

Drawing Title: BATHROOM ELEVATIONS

Approved:

Project Title: RENOVATE SECOND FLOOR FOR AMBULATORY CARE

Location: HUNTINGTON VA MED. CENTER
1540 SPRING VALLEY DRIVE, HUNTINGTON WV 24704

Date: 06-15-2012 | Checked: | Drawn: SJG

Project Number: 581-11-103
Building Number: 1W
Drawing Number: 1.ID202

Office of Construction and Facilities Management
Department of Veterans Affairs

VA FORM 08-6231

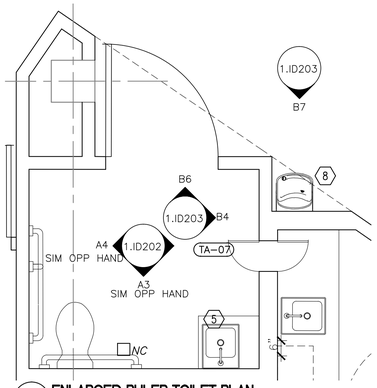

B1 ENLARGED PHLEB TOILET PLAN
1/2" = 1'-0"

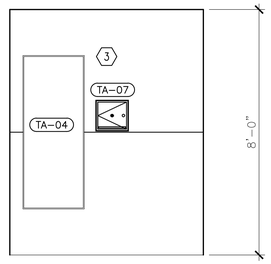

B2 PHLEB TOILET ELEVATION
1/2" = 1'-0"

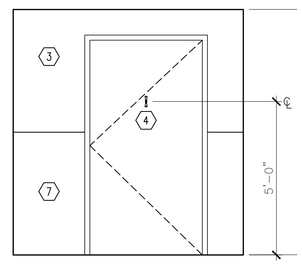

B4 PHLEB TOILET ELEVATION
1/2" = 1'-0"

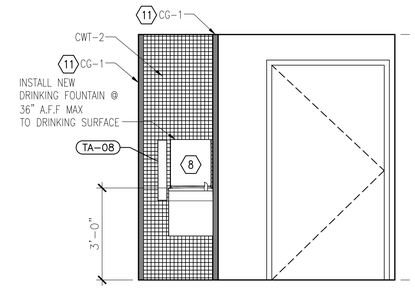

B5 PHLEB TOILET ELEVATION
1/2" = 1'-0"

B7 DRINKING FOUNTAIN ELEVATION
1/2" = 1'-0"

GENERAL NOTES

1. REFER TO PLUMBING DRAWINGS FOR PLUMBING FIXTURES.
2. ALL GROUT SHALL BE SEALED WITH A CLEAR GROUT SEALANT.
3. ALL THRESHOLDS TO BE FLUSH.
4. CONTRACTOR TO VERIFY THAT ALL NEW WORK IS COMPLAINT WITH ADA REGULATIONS.
5. ALL MODELS NUMBERS ARE BOBRICK BATHROOM ACCESSORIES UNLESS OTHERWISE NOTED.
6. PROVIDE BLOCKING WHERE NECESSARY.
7. ALL ACCESSORIES SHALL BE INSTALLED TO MEET THE LATEST ADA GUIDELINES.
8. REFER TO F8/1.ID202 FOR BATHROOM LEGEND AND SCHEDULE.

KEY NOTES

1. INTEGRAL SHEET VINYL BASE (WSV-1). REFER TO 1.ID601 FOR FINISH SCHEDULE.
2. 24" SINK WITH REMOVABLE ADA PANEL SEE F2/1.ID203.
3. PRIME AND PAINT (PNT-1). REFER TO FINISH SCHEDULE 1.ID601.
4. ROBE HOOKS HUNG 5'0" A.F.F TO HOOK.
5. EQUIPMENT. REFER TO 1.QH101A AND 1.QH101B.
6. INSTALL NEW MIRROR. 34" TO BOTTOM OF REFLECTIVE SURFACE.
7. PORCELAIN TILE WAINSCOT TO 4' A.F.F. REFER TO C1/1.ID601 AND B2/1.ID601 FOR PATTERN INFORMATION.
8. INSTALL NEW WATER FOUNTAIN, 36" MAX A.F.F TO DRINKING SURFACE.
9. PORCELAIN TILE WAINSCOT. REFER TO 1.ID601 FOR FINISH SCHEDULE.
10. WALL PROTECTION (WP-1). REFER TO 1.ID601 FOR FINISH SCHEDULE.
11. CORNER GUARD (CG-1). REFER TO 1.ID601 FOR FINISH SCHEDULE.

GENERAL EQUIPMENT NOTES

1. V V ITEM: VA SUPPLIED & INSTALLED
2. VC ITEM: VA SUPPLIED & CONTRACTOR INSTALLED
3. CC ITEM: CONTRACTOR SUPPLIED & INSTALLED
4. RI ITEM: RELOCATED ITEM

TOILET ACCESSORY SCHEDULE

ACCESSORY DESCRIPTION	MODEL	MARK	REMARKS
36" GRAB BAR	B-3606	TA-01A	C C ITEM
42" GRAB BAR	B-3606	TA-01B	C C ITEM
12" GRAB BAR	B-5806.99	TA-01C	C C ITEM
TOILET TISSUE DISPENSER	B-2888	TA-03	V C ITEM
24" X 60" MIRROR (VERTICAL)	B-2460	TA-04	C C ITEM
RECESSED STAINLESS SOAP DISPENSER	B-4063	TA-05	V C ITEM
PAPER TOWEL DISPENSER	BOBRICK 3974-50	TA-06	V C ITEM
SANITARY PASS THROUGH WINDOW	B-505	TA-07	C C ITEM
CUP DISPENSER	BRADLEY 9495	TA-08	C C ITEM
18" X 24" MIRROR	B-1824	TA-09	C C ITEM
SHELF T-45	BRADLEY 095-18	TA-11	C C ITEM
SANITARY NAPKIN	BRADLEY 4781-15	TA-12	C C ITEM
BABY CHANGING STATION	BOBRICK KB101-00	TA-22R	C C ITEM

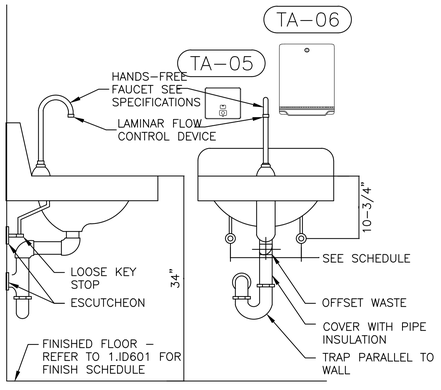

F5 EXAM ROOM WALL MOUNTED LAV TYP.
1 1/2" = 1'-0"

NOT FOR CONSTRUCTION
FULLY SPRINKLERED BUILDING
100% CONSTRUCTION DOCUMENTS

Revisions	Date

CONSULTANTS:

ARCHITECT/ENGINEERS:

PARADIGM
ENGINEERS AND CONSTRUCTORS
PO BOX 436223 Louisville, Kentucky 40253 – PH: 502.339.8511 – www.paradigmusa.com

Drawing Title: PHLEB ELEVATIONS

Approved:

Project Title: RENOVATE SECOND FLOOR FOR AMBULATORY CARE

Location: HUNTINGTON VA MED. CENTER
1540 SPRING VALLEY DRIVE, HUNTINGTON WV 24704

Date: 06-15-2012 | Checked: | Drawn: SJG

Project Number: 581-11-103

Building Number: 1W

Drawing Number: 1.ID203

Office of Construction and Facilities Management

Department of Veterans Affairs

VA FORM 08-6231

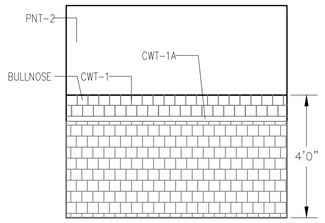

B2 BATHROOM WAINSCOT ELEVATION TYP.
1/2" = 1'-0"

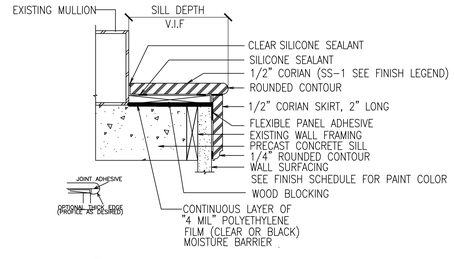

A4 NEW SOLID SURFACE SILL DETAIL
1/2" = 1'-0"

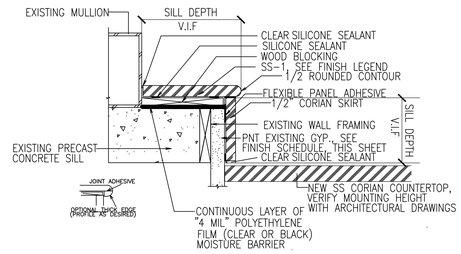

B4 NEW SOLID SURFACE SILL AT COUNTER DETAIL
1/2" = 1'-0"

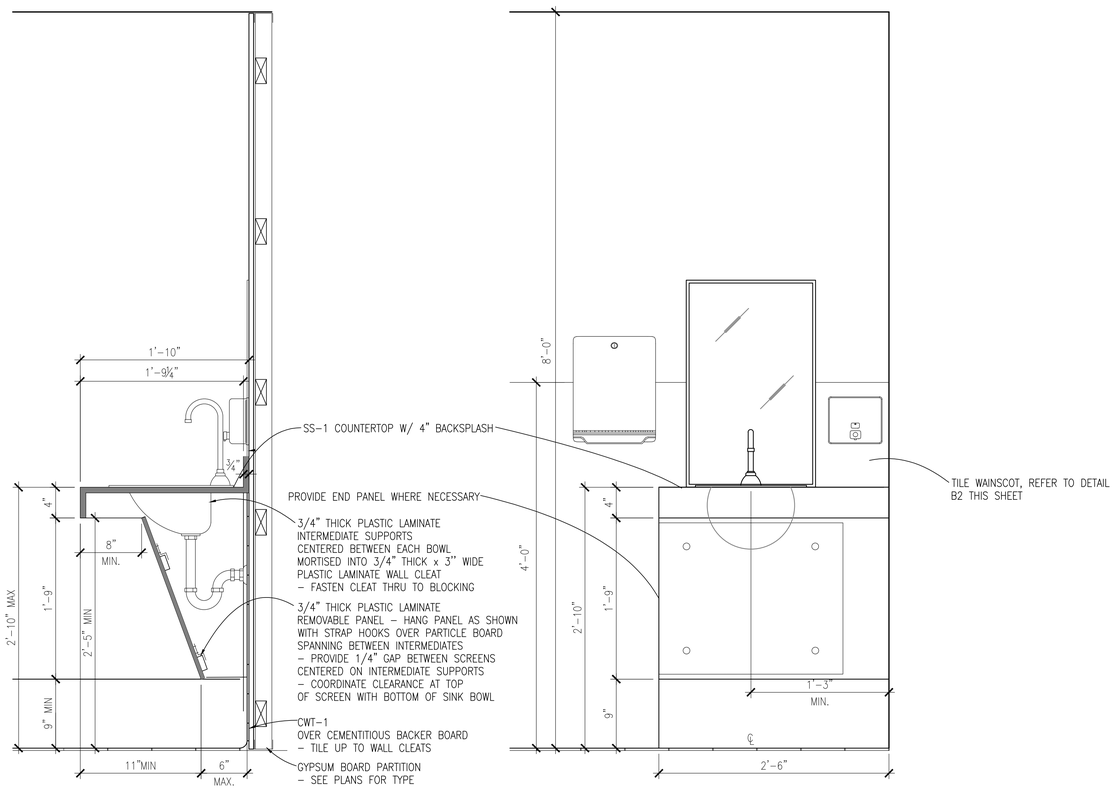

F2 ADA REMOVABLE SINK PANEL SECTION
1 1/2" = 1'-0"

FINISH SCHEDULE- SECOND FLOOR

ROOM #	ROOM NAME	FLOOR	BASE	N WALL	E WALL	S WALL	W WALL	CEILING	CLNG HEIGHT	REMARKS
C2	CORR	ETR	ETR	ETR						
C1	CORR	WSV-1	RB-1	PNT-1/WP-1	PNT-1/WP-1	PNT-1/WP-1	PNT-1/WP-1	ACT-1	8'-0"	REFER TO ELEVATION A2/1.AI502
2C120	RECEPTION 1 & 2	WSV-1	RB-1	PNT-3/PNT-1	PNT-3/PNT-1	PNT-3/PNT-1	PNT-3/PNT-1	ACT-1	8'-0"	FOR PAINT ACCENT AND CHAIR RAIL LOCATIONS; REFER TO 1.AI102 A &B
2C121	CLERKS	WSV-1	RB-1	PNT-1	PNT-1	PNT-1	PNT-2	ACT-1	8'-0"	
2C122	EXAM	WSV-1	RB-1	PNT-1	PNT-1	PNT-1	PNT-1	ACT-1	8'-0"	
2C123	EXAM	WSV-1	RB-1	PNT-1	PNT-1	PNT-1	PNT-1	ACT-1	8'-0"	
2C124	EXAM	WSV-1	RB-1	PNT-1	PNT-1	PNT-1	PNT-1	ACT-1	8'-0"	
2C125	EXAM	WSV-1	RB-1	PNT-1	PNT-1	PNT-1	PNT-1	ACT-1	8'-0"	
2C126	EXAM	WSV-1	RB-1	PNT-1	PNT-1	PNT-1	PNT-1	ACT-1	8'-0"	
2C127	EXAM	WSV-1	RB-1	PNT-1	PNT-1	PNT-1	PNT-1	ACT-1	8'-0"	
2C128	EXAM	WSV-1	RB-1	PNT-1	PNT-1	PNT-1	PNT-1	ACT-1	8'-0"	
2C129	STAFF TOILET	PFT-1	CWB-1	PNT-2/CWT-1	PNT-2/CWT-1	PNT-2/CWT-1	PNT-2/CWT-1	ACT-2	8'-0"	CERAMIC WAINSCOT TO 4'0" A.F.F., REFER TO DETAIL B2 THIS SHEET
2C130	OPEN	WSV-1	RB-1	PNT-1	PNT-1	PNT-1	PNT-1	ACT-1	8'-0"	
2C131	PHARMACY OFFICE	WSV-1	RB-1	PNT-1	PNT-1	PNT-2	PNT-1	ACT-1	8'-0"	
2C132	EXAM	WSV-1	RB-1	PNT-1	PNT-1	PNT-1	PNT-1	ACT-1	8'-0"	
2C133	EXAM	WSV-1	RB-1	PNT-1	PNT-1	PNT-1	PNT-1	ACT-1	8'-0"	
2C134	EXAM	WSV-1	RB-1	PNT-1	PNT-1	PNT-1	PNT-1	ACT-1	8'-0"	
2C135	EXAM	WSV-1	RB-1	PNT-1	PNT-1	PNT-1	PNT-1	ACT-1	8'-0"	
2C139A	HAC	ETR	ETR	PNT-1	PNT-1	PNT-1	PNT-1	ETR	8'-0"	EXISTING FLOOR TO REMAIN, CLEAN FLOOR THOROUGHLY
2C136	RECEPTION 3 & 4	WSV-1	RB-1	PNT-7/PNT-1	PNT-7/PNT-1	PNT-7/PNT-1	PNT-3/VCR-1	ACT-1	8'-0"	FOR PAINT ACCENT AND CHAIR RAIL LOCATIONS; REFER TO 1.AI102 A &B
2C137	MENS TOILET	PFT-1	CWB-1	PNT-2/CWT-1	PNT-2/CWT-1	PNT-2/CWT-1	PNT-2/CWT-1	ACT-2	8'-0"	CERAMIC WAINSCOT TO 4'0" A.F.F., REFER TO DETAIL B2 THIS SHEET
2C138	CLERKS	WSV-1	RB-1	PNT-1	PNT-1	PNT-1	PNT-2	ACT-1	8'-0"	
2C139	WOMENS TOILET	PFT-1	CWB-1	PNT-2/CWT-1	PNT-2/CWT-1	PNT-2/CWT-1	PNT-2/CWT-1	ACT-2	8'-0"	CERAMIC WAINSCOT TO 4'0" A.F.F., REFER TO DETAIL B2 THIS SHEET
2C140	EXAM	WSV-1	RB-1	PNT-1	PNT-1	PNT-1	PNT-1	ACT-1	8'-0"	
2C141	PHELB TOLIET	PFT-1	CWB-1	PNT-2/CWT-1	PNT-2/CWT-1	PNT-2/CWT-1	PNT-2/CWT-1	ACT-2	8'-0"	CERAMIC WAINSCOT TO 4'0" A.F.F., REFER TO DETAIL B2 THIS SHEET
C3	CORRIDOR	WSV-1	RB-1	PNT-1/WP-1	PNT-1/WP-1	PNT-1/WP-1	PNT-1/WP-1	ACT-1	8'-0"	REFER TO ELEVATION A2/1.AI502 FOR HANDRAIL AND WALL PROTECTION
2C142	EXAM	WSV-1	WSV-1	PNT-1	PNT-1	PNT-1	PNT-1	ACT-1	8'-0"	
2C143	PHLEB EKG	WSV-1	RB-1	PNT-1	PNT-1	PNT-1	PNT-1	ACT-1	8'-0"	
2C144	EXAM	WSV-1	RB-1	PNT-1	PNT-1	PNT-1	PNT-1	ACT-1	8'-0"	
2C145	IRM	WSV-1	RB-1	PNT-1	PNT-1	PNT-1	PNT-1	ACT-1	8'-0"	
2C146	BARIATRIC/ SPINAL EXAM	WSV-1	WSV-1	PNT-1	PNT-1	PNT-1	PNT-1	ACT-1	8'-0"	
2C147	ELEC	WSV-1	RB-1	PNT-1	PNT-1	PNT-1	PNT-1	ACT-1	8'-0"	
2C148	PHARMACY OFFICE	WSV-1	RB-1	PNT-1	PNT-1	PNT-2	PNT-1	ACT-1	8'-0"	
2C149	TEL	WSV-1	RB-1	PNT-1	PNT-1	PNT-1	PNT-1	ACT-1	8'-0"	
2C150	DIETICIAN	WSV-1	RB-1	PNT-1	PNT-2	PNT-1	PNT-1	ACT-1	8'-0"	
2C151	SOCIAL WORK OFFICE	WSV-1	RB-1	PNT-1	PNT-1	PNT-2	PNT-1	ACT-1	8'-0"	
2C152	TELEHEALTH OFFICE	WSV-1	RB-1	PNT-2	PNT-1	PNT-1	PNT-1	ACT-1	8'-0"	
2C153	SOILED LINEN	WSV-1	WSV-1	PNT-1 /WP-1	PNT-1 /WP-1	PNT-1 /WP-1	PNT-1 /WP-1	GWB	8'-0"	REFER TO ELEVATION A1/1.AI502
2C154	EXAM	WSV-1	RB-1	PNT-1	PNT-1	PNT-1	PNT-1	ACT-1	8'-0"	
2C156	EXAM	WSV-1	RB-1	PNT-1	PNT-1	PNT-1	PNT-1	ACT-1	8'-0"	
2C157	TELERETINAL	WSV-1	RB-1	PNT-1	PNT-1	PNT-2	PNT-1	ACT-1	8'-0"	
2C158	EXAM	WSV-1	RB-1	PNT-1	PNT-1	PNT-1	PNT-1	ACT-1	8'-0"	
2C159	CLEAN LINEN MED. EQUIP	WSV-1	WSV-1	PNT-1 /WP-1	PNT-1 /WP-1	PNT-1 /WP-1	PNT-1 /WP-1	GWB	8'-0"	REFER TO ELEVATION A1/1.AI502
2C160	EXAM	WSV-1	RB-1	PNT-1	PNT-1	PNT-1	PNT-1	ACT-1	8'-0"	
2C161	MED ROOM	WSV-1	WSV-1	PNT-1 /WP-1	PNT-1 /WP-1	PNT-1 /WP-1	PNT-1 /WP-1	ACT-2	8'-0"	REFER TO ELEVATION A1/1.AI502
2C162	EXAM	WSV-1	RB-1	PNT-1	PNT-1	PNT-1	PNT-1	ACT-1	8'-0"	
C4	CORRIDOR	WSV-1	RB-1	PNT-1/WP-1	PNT-1/WP-1	PNT-1/WP-1	PNT-1/WP-1	ACT-1	8'-0"	REFER TO ELEVATION A2/1.AI502
C5	CORRIDOR	WSV-1	RB-1	PNT-1/WP-1	PNT-1/WP-1	PNT-1/WP-1	PNT-1/WP-1	ACT-1	8'-0"	REFER TO ELEVATION A2/1.AI502
2C163	NURSE MGR OFFICE	WSV-1	RB-1	PNT-1	PNT-1	PNT-2	PNT-1	ACT-1	8'-0"	
2C164	EXAM	WSV-1	RB-1	PNT-1	PNT-1	PNT-1	PNT-1	ACT-1	8'-0"	
2C165	CLEAN SUPPLY	WSV-1	WSV-1	PNT-1 /WP-1	PNT-1 /WP-1	PNT-1 /WP-1	PNT-1 /WP-1	GWB	8'-0"	REFER TO ELEVATION A1/1.AI502
2C166	EXAM	WSV-1	WSV-1	PNT-1	PNT-1	PNT-1	PNT-1	ACT-1	8'-0"	
2C167	STAFF TOILET	PFT-1	CWB-1	PNT-2/CWT-1	PNT-2/CWT-1	PNT-2/CWT-1	PNT-2/CWT-1	ACT-2	8'-0"	CERAMIC WAINSCOT TO 4'0" A.F.F., REFER TO DETAIL B2 THIS SHEET
2C168	EXAM	WSV-1	WSV-1	PNT-1	PNT-1	PNT-1	PNT-1	ACT-1	8'-0"	
2C169	CLERKS 5,6&7	WSV-1	RB-1	PNT-1 /PNT-2	PNT-1 /PNT-2	PNT-1 /PNT-2	PNT-2	ACT-1	8'-0"	FOR PAINT ACCENT AND CHAIR RAIL LOCATIONS; REFER TO 1.AI102 A &B
2C170	EXAM	WSV-1	WSV-1	PNT-1	PNT-1	PNT-1	PNT-1	ACT-1	8'-0"	
2C171	GROUP ROOM	ETR	ETR	PNT-1	PNT-1	PNT-1	PNT-1	ACT-1	8'-0"	
2C172	EXAM	WSV-1	WSV-1	PNT-1	PNT-1	PNT-1	PNT-1	ACT-1	8'-0"	
2C173	RECEPTION	WSV-1	RB-1	PNT-3/VCR-1	PNT-3/VCR-1	PNT-3/VCR-1	PNT-3/VCR-1	ACT-1	8'-0"	
2C174	EXAM	WSV-1	WSV-1	PNT-1	PNT-1	PNT-1	PNT-1	ACT-1	8'-0"	
2C176	EXAM	WSV-1	WSV-1	PNT-1	PNT-1	PNT-1	PNT-1	ACT-1	8'-0"	
S2	STAIRS#12	WSV-1	RB-1	PNT-1	PNT-1	PNT-1	PNT-1	GWB	MATCH EXIST	
L1	ELEVATOR LOBBY	WSV-1	RB-1	PNT-1/WP-1				ACT-1	8'-0"	
2C149A	SECURITY CLOSET	WSV-1	RB-1	PNT-1	PNT-1	PNT-1	PNT-1	ACT-1	8'-0"	

NOTE: ALL EXISTING DOORS TO REMAIN SHALL BE HAVE TRIM PAINTED WITH PNT-4 AND DOOR PANELS REFINISHED WITH PNT-5 .
ETR=EXISTING FINISH TO REMAIN.

OPTION 2

PAINT
PNT-1 (FIELD) Sherwin Williams MASION BLANCHE SW7526 Eggshell
PNT-2 (Accent 1)Sherwin Williams DUTCH TILE BLUE SW0031 Eggshell
PNT-3 (Accent 2)Sherwin Williams RUSKIN ROOM GREEN SW7085 Eggshell
PNT-4 (trim) Sherwin Williams URBANE BRONZE SW7048 Semi-Gloss
PNT-5 (wd stain) Sherwin Williams RANCH OAK SW3125 Semi-Gloss
PNT-6 CEILING WHITE FLAT PAINT
PNT-7 (ACCENT 3) Sherwin Williams RED CENT SW6341 Eggshell

FLOOR TILE
PFT-1* Stonepeak QUARTZITE SUNSET 6" x 24"
(Grout* Quartzlock2)

WALL TILE FEILD
CWT-1* Interceramic SOLIDS INDESIGN COLLECTION TENDER TAN 4.25x4.25
(Grout* QuartzLock2)
CWT-2 Ann Sacks SAVOY BRONZE FIELD

WALL TILE BASE
CWB-1* Interceramic SOLIDS INDESIGN COLLECTION
TENDER TAN COVE BASE 6 x 6

WALL TILE ACCENT
CWT-1A* Interceramic Pietra Cristal Cubic Mosaic
(Grout* QuartzLock2)

ACOUSTIC CEILING TILE
ACT-1 Armstrong Health Zone Ultima Beveled Tegular 15/16
ACT-2 Armstrong Clean Room VL

RUBBER BASE
RB-1 JOHNSONITE REVEAL PROFILE DARK BROWN B
QR-1 JOHNSONITE QTR-NMP DARK BROWN B
RSM-1 JOHNSONITE SHU-LOK-A DARK BROWN B

ACROYVN CRASH RAIL AND CORNER GUARD
WP-1 LUMICOR HAZELNUT
CG-1 Acrovyn BEIGE 103
HR-1 Acrovyn BEIGE 103
BR-1 Acrovyn BEIGE 103
CR-1 Acrovyn BEIGE 103

VINYL CHAIR RAIL
VCR-1 JOHNSONITE RAMPART DARK BROWN B

SHEET VINYL
WELDED SHEET VINYL W/ INTEGRAL BASE
WSV-1 Mannington Realities MAPLE GROVE TEAK 5623
SHEET VINYL W/ RUBBER BASE
VSF-1 Mannington Realities MAPLE GROVE TEAK 5623

SOILD SURFACE
SS-1 Corian SANDALWOOD
SS-2 Zodiaq COARSE PEPPER
SS-3 Lumicor SEDONA CRUSH

PLASTIC LAMINATE
PL-1 FORMICA SORREL CHERRY 5886-43

*Contact Tina Buzzell (Mees Tile (502) 969-5858)

NOT FOR CONSTRUCTION
FULLY SPRINKLERED BUILDING
100% CONSTRUCTION DOCUMENTS

Revisions:	Date

CONSULTANTS:

ARCHITECT/ENGINEERS:
PARADIGM
ENGINEERS AND CONSTRUCTORS
PO BOX 436223 Louisville, Kentucky 40253 - PH: 502.339.8511 - www.paradigmusa.com

Drawing Title: FINISH SCHEDULE AND LEGEND
Approved:
Project Title: RENOVATE SECOND FLOOR FOR AMBULATORY CARE
Project Number: 581-11-103
Building Number: 1W
Location: HUNTINGTON VA MED. CENTER
1540 SPRING VALLEY DRIVE, HUNTINGTON WV 24704
Date: 06-15-2012
Checked:
Drawn:
Drawing Number: 1.ID601

Office of Construction and Facilities Management
Department of Veterans Affairs

VA FORM 08-6231