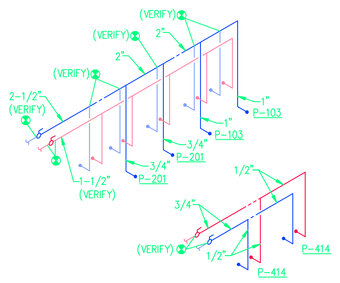

7 P1 DOMESTIC PIPING SCHEMATIC

SCALE: NTS

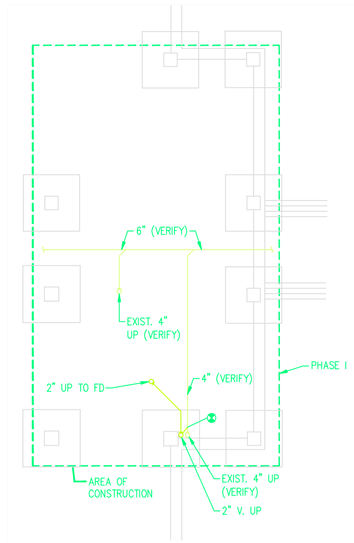

NORTH 4 P1 FOUNDATION PLUMBING PLAN

SCALE: 1/8"=1'-0"

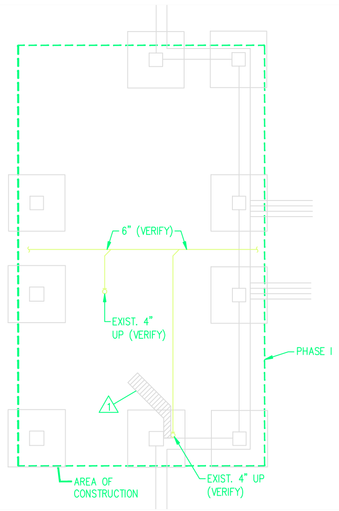

NORTH 1 P1 FOUNDATION DEMO PLUMBING PLAN

SCALE: 1/8"=1'-0"

DEMOLITION NOTES:

1. CUT CONCRETE FLOOR FOR CONNECTIONS OF NEW FLOOR DRAIN TO EXIST. 4" WASTE. VERIFY SIZE AND LOCATION. COORDINATE INTERRUPTION OF SERVICE WITH OWNER.

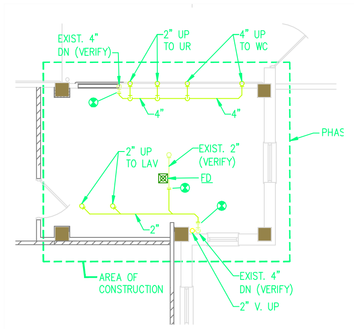

NORTH 5 P1 BASEMENT FLOOR PLUMBING PLAN

SCALE: 1/8"=1'-0"

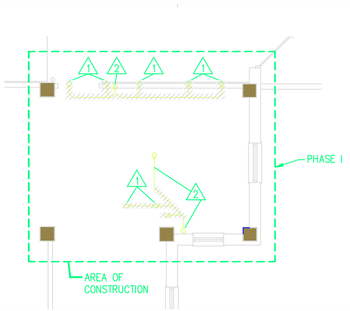

NORTH 2 P1 BASEMENT FLOOR DEMO PLUMBING PLAN

SCALE: 1/8"=1'-0"

DEMOLITION NOTES:

1. DISCONNECT AND REMOVE EXISTING BRANCH WASTE LINES TO FIXTURES REMOVED ABOVE. SEE H2 FOR NEW WORK.
2. EXISTING WASTE TO REMAIN. COODINATE WITH NEW CONNECTIONS. VERIFY SIZE AND LOCATIONS.

GENERAL NOTE:

1. CONTRACTOR AND ALL SUB-CONTRACTORS SHALL VISIT SITE AND REVIEW ABOVE CEILING CONDITIONS PRIOR TO SUBMITTING A BID. ALL REVISIONS OF EXISTING SERVICES SHALL BE CONSIDERED AND INCLUDED IN BID. REQUESTS FOR ADDITIONAL FEES WILL NOT BE APPROVED DUE TO EXISTING CONDITIONS.

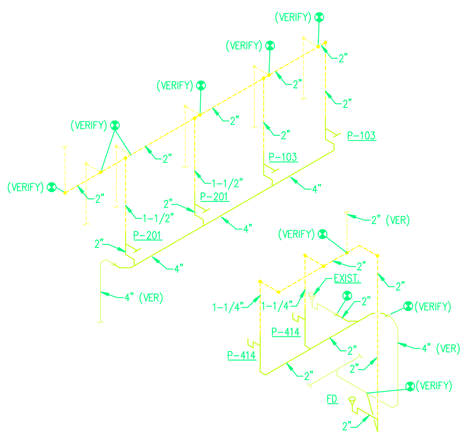

8 P1 SANITARY PIPING SCHEMATIC

SCALE: NTS

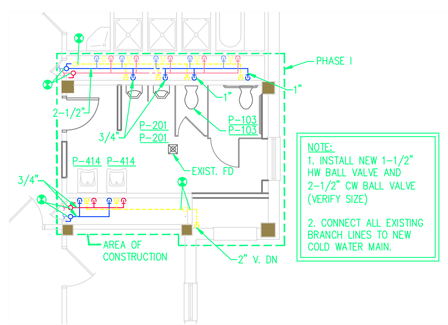

NOTE:
1. INSTALL NEW 1-1/2" HW BALL VALVE AND 2-1/2" CW BALL VALVE (VERIFY SIZE)
2. CONNECT ALL EXISTING BRANCH LINES TO NEW COLD WATER MAIN.

NORTH 6 P1 1ST FLOOR FLOOR PLUMBING PLAN

SCALE: 1/8"=1'-0"

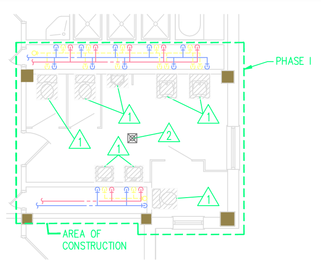

NORTH 3 P1 1ST FLOOR FLOOR DEMO PLUMBING PLAN

SCALE: 1/8"=1'-0"

DEMOLITION NOTES:

1. DISCONNECT AND REMOVE EXISTING PLUMBING FIXTURE AND ALL ASSOCIATED WASTE, VENT, AND WATER PIPES. REFER TO H2 FOR NEW CONNECTIONS. (VERIFY) COORDINATE INTERRUPTION OF SERVICE WITH OWNER.
2. EXISTING FLOOR DRAIN TO REMAIN.

No	REVISION	DATE

IMAGE GROUP
IMAGE GROUP INC., Architecture & Interiors
409 CENTER AVENUE, SUITE 300
MOORHEAD, MN 56560

OBERMILLER·NELSON ENGINEERING
P.O. Box 2725
Fargo, ND 58108
TEL: (701) 280-0500
FAX: (701) 280-0522

Ulteig engineers
Bismarck - Detroit Lakes - Fargo - Minneapolis - Sioux Falls
3350 38th Avenue South
Fargo, North Dakota 58104

I hereby certify that this plan specification, or report was prepared by me or under my direct supervision, and that I am duly Registered Engineer under the laws of the State of Minnesota.

Date_____ Reg. No. 44065

APPROVED: SERVICE LINE DIRECTOR DATE:	APPROVED: INFECTION CONTROL NURSE DATE:
APPROVED: SERVICE LINE DIRECTOR DATE:	APPROVED: PATIENT SAFETY DATE:
APPROVED: PROJECTS SECTION MANAGER DATE:	APPROVED: CHIEF OF POLICE DATE:
APPROVED: DIRECTOR FMS DATE:	APPROVED: SAFETY MANAGER DATE:
APPROVED: CHIEF OF STAFF DATE:	
APPROVED: MEDICAL CENTER DIRECTOR DATE:	

DRAWING TITLE: PLUMBING DEMO PLANS AND PLUMBING PLANS

PROJECT TITLE: BUILDING 29 BASEMENT HVAC

BUILDING No: 29 | CHECKED BY: JS | DRAWN: JDK

LOCATION: VA MEDICAL CENTER ST.CLOUD, MN 56303

DATE: December 1, 2009
PLOT SCALE: SCALE AS SHOWN
PROJECT NO: --
CAD FILE: --
DRAWING NO: P1 DWG. 4 OF 12

VAMC SAINT CLOUD MN