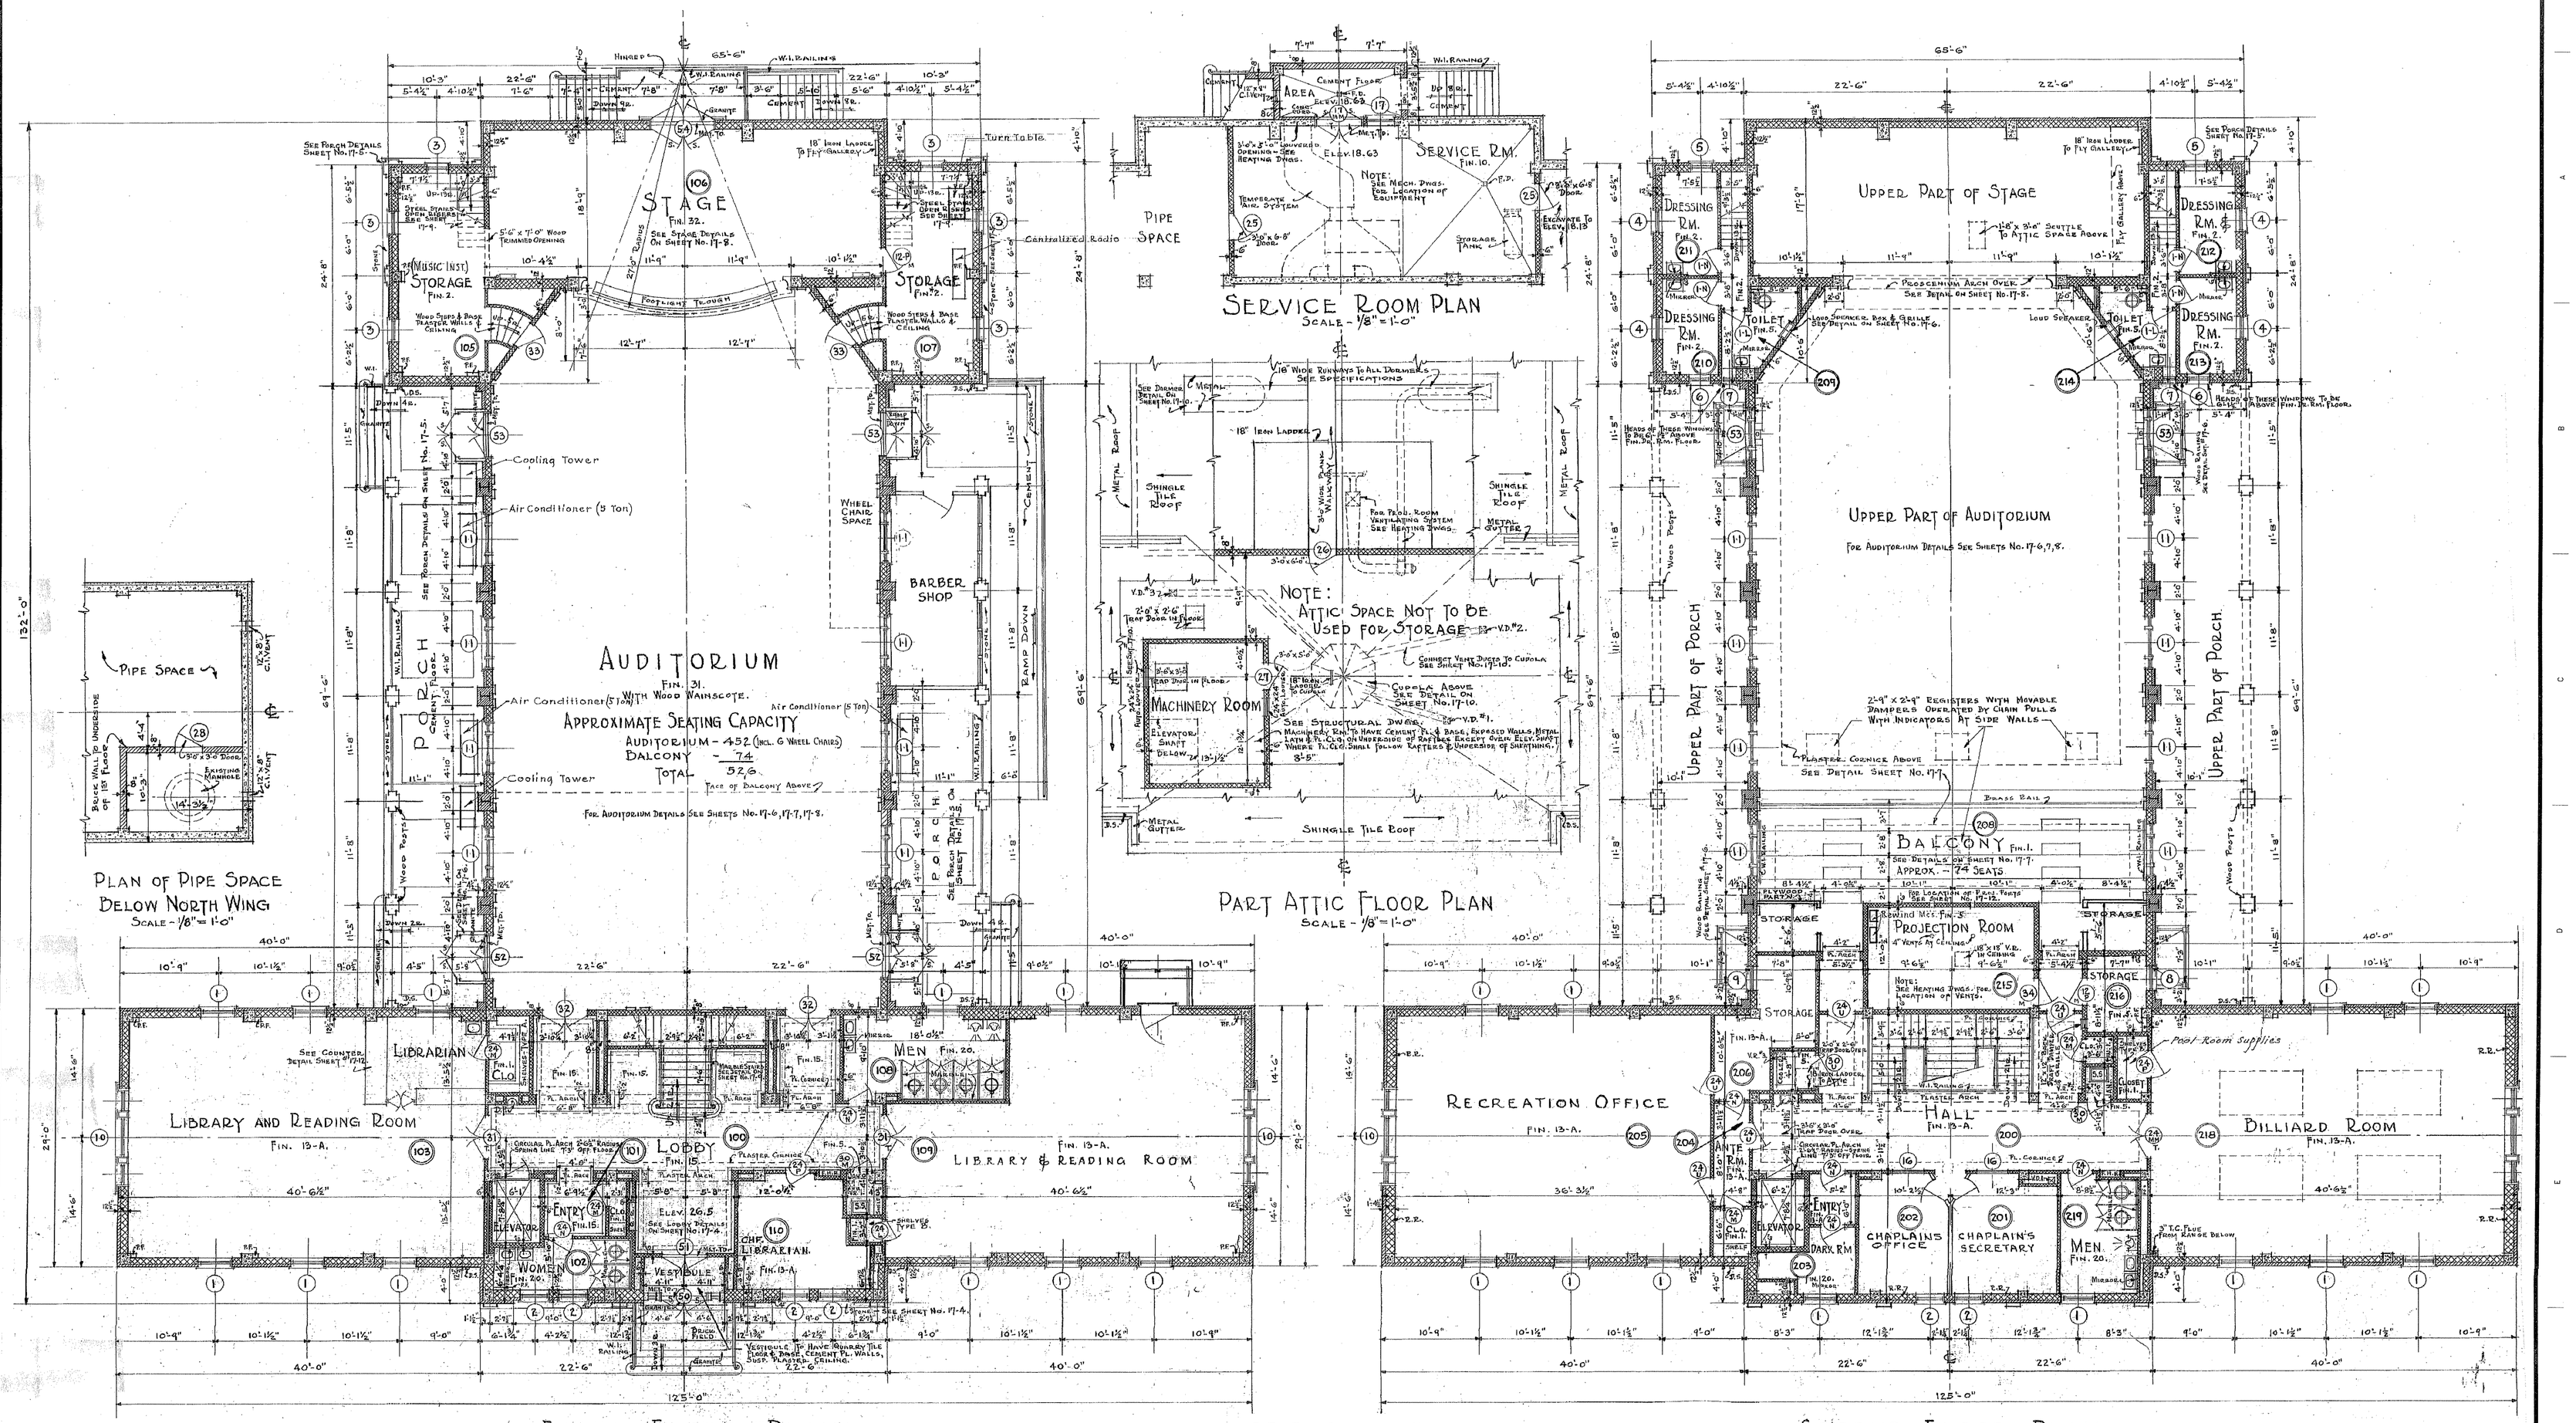

HISTORICAL DRAWING - *FOR REFERENCE ONLY*

Revisions	Date

Approved:

PROGRAM MANAGER, PROJECTS
SAFETY/INDUSTRIAL HYGIENE
HEALTH SYSTEM SPECIALIST
MAINTENANCE SUPERVISOR
MAINTENANCE FOREMAN
MAINTENANCE FOREMAN

Drawing Title: HISTORICAL DRAWINGS FLOOR PLANS	Project Title: BUILDING 17 INTERIOR RENOVATION		Date: 04/24/09
			Project No. 520-08-113
Approved: Service Engineer	Building Number: 17	Checked	Drawn: B. O'NEAL
Approved: Service Director	Location: VAMC BILOXI, MS		DRAWING NO. 17-HD1 Dwg. 6 of 14

Office of Facilities — Department of Veterans Affairs

VA FORM 08-6231, DEC 1989