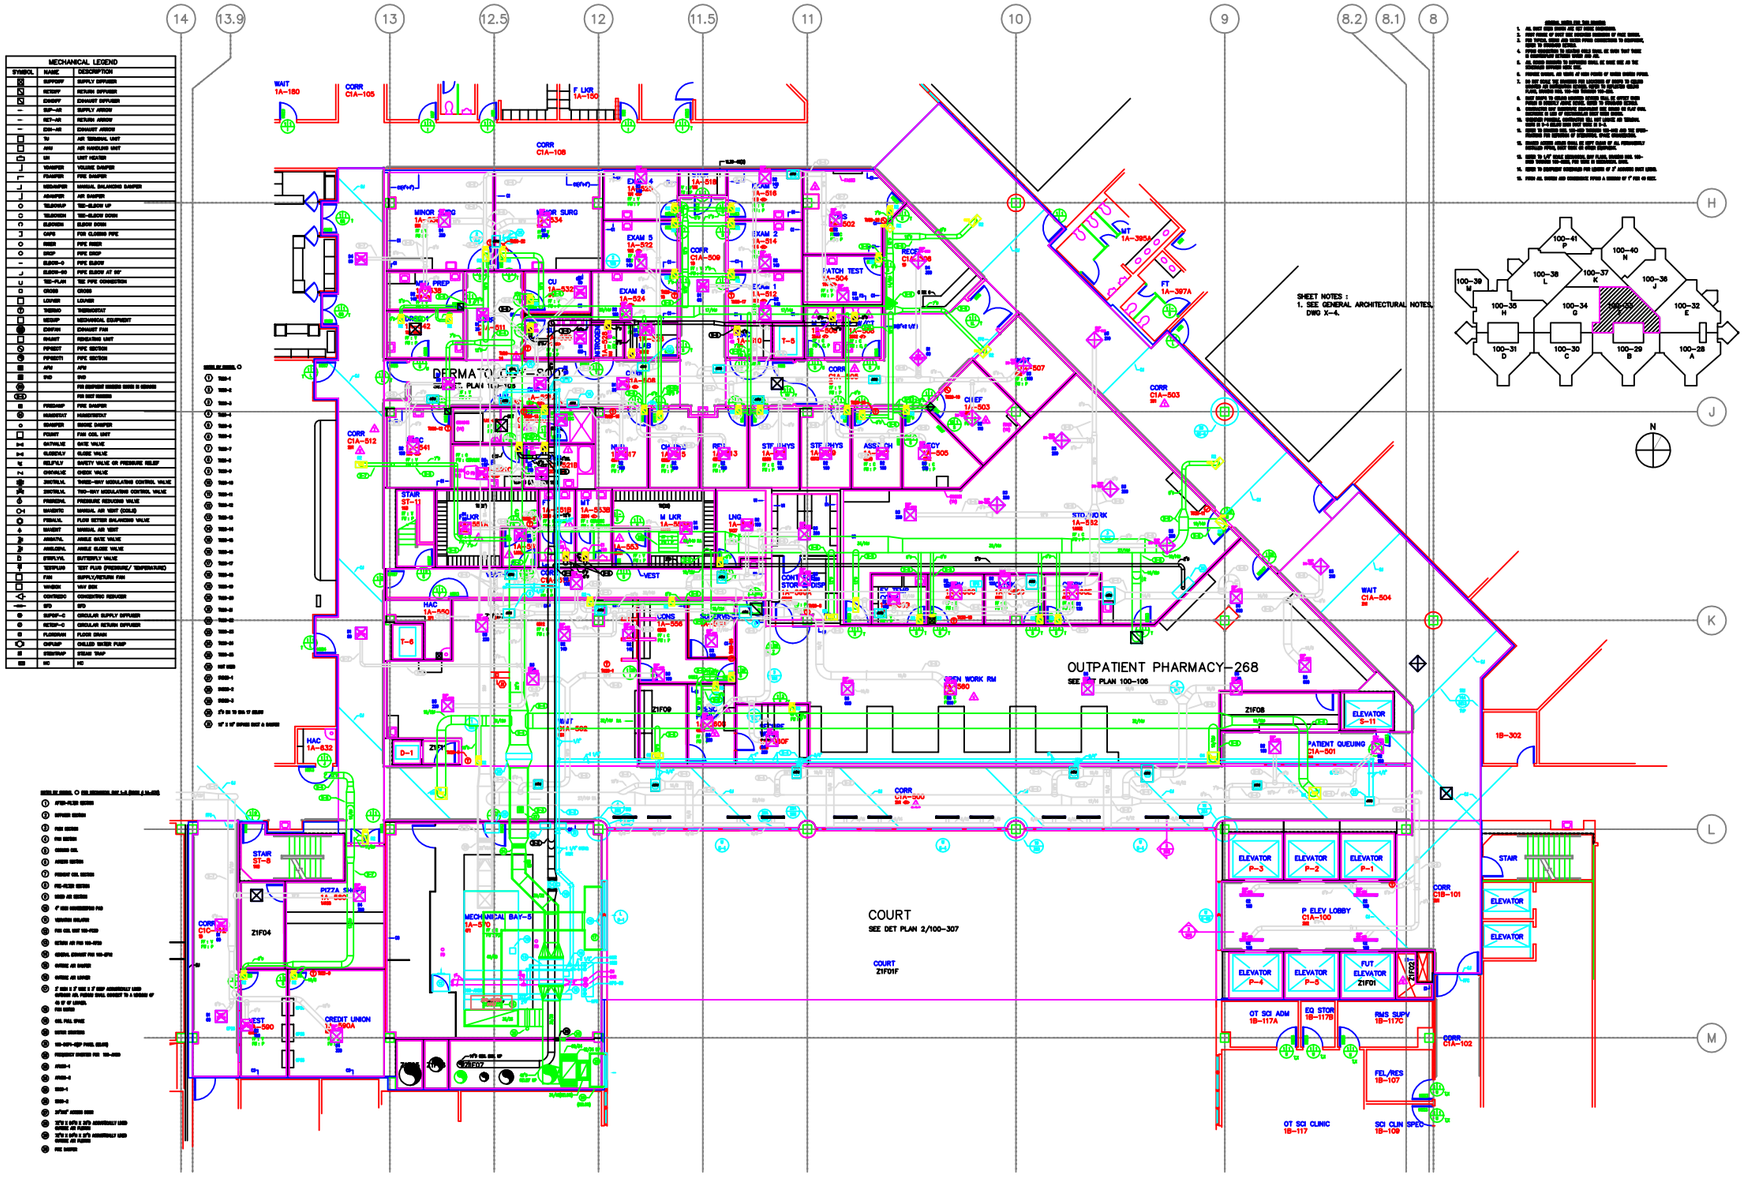
MECHANICAL LEGEND
SYMBOL NAME DESCRIPTION
DERMATOLOGY-2001
OUTPATIENT PHARMACY-268
COURT
SEE DET PLAN 2/100-307
SHEET NOTES :
1. SEE GENERAL ARCHITECTURAL NOTES, DWG X-4.
ELEVATOR
STAIR
CORR
N