ATTACHMENT #2

RENTAL UPS ONE-LINE OPTION #2

(POSSIBLE FLYWHEEL)
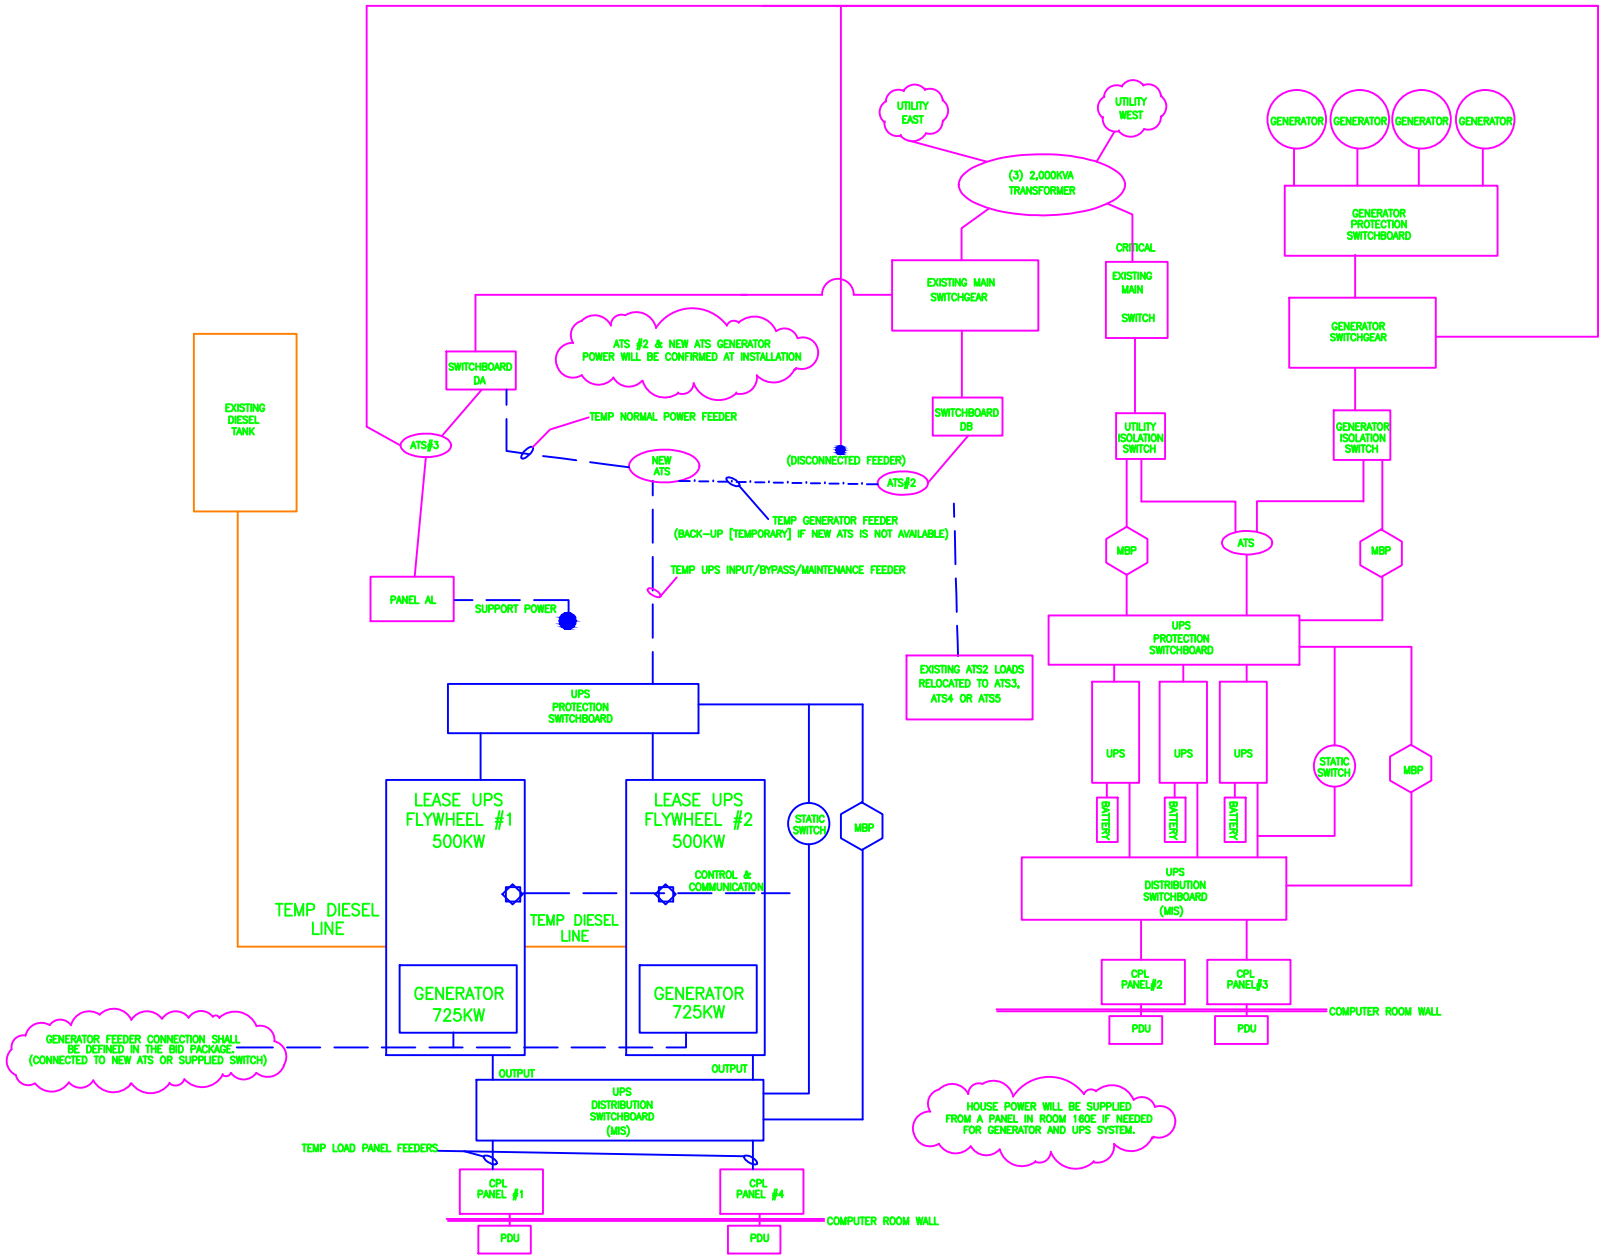
(DATE: 23-NOV-12)