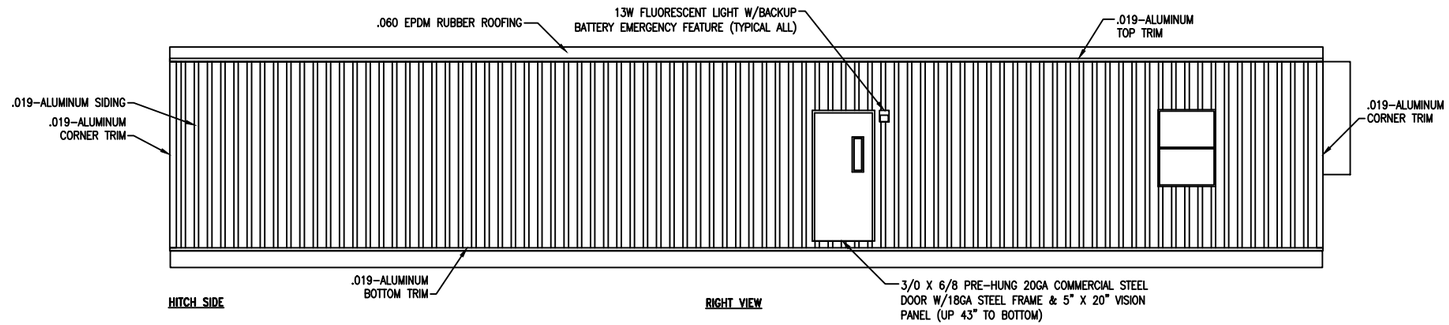

HITCH SIDE

RIGHT VIEW

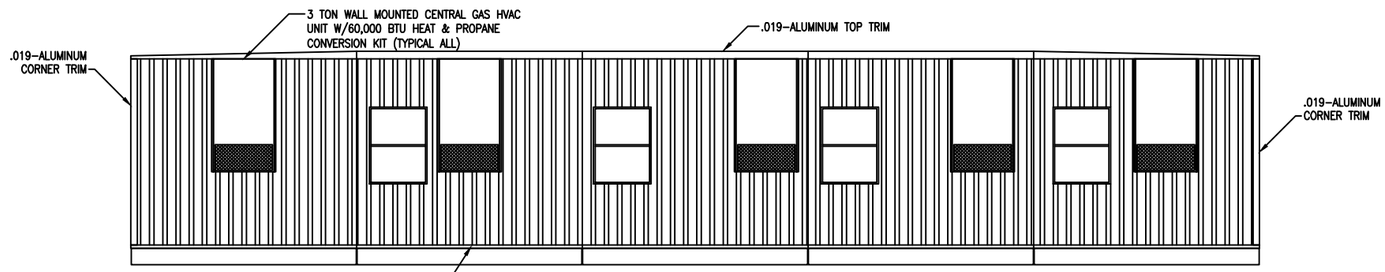

REAR VIEW
(HITCH SIDE)

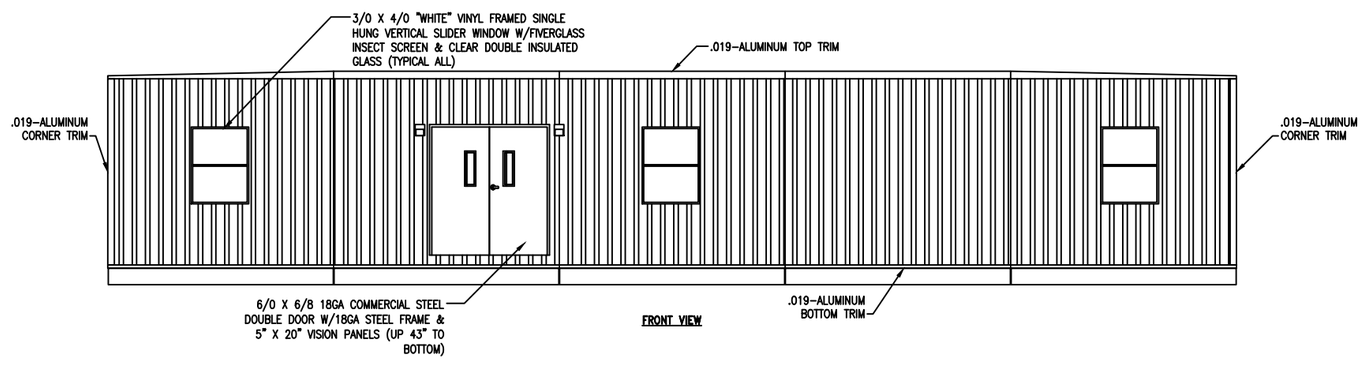

FRONT VIEW

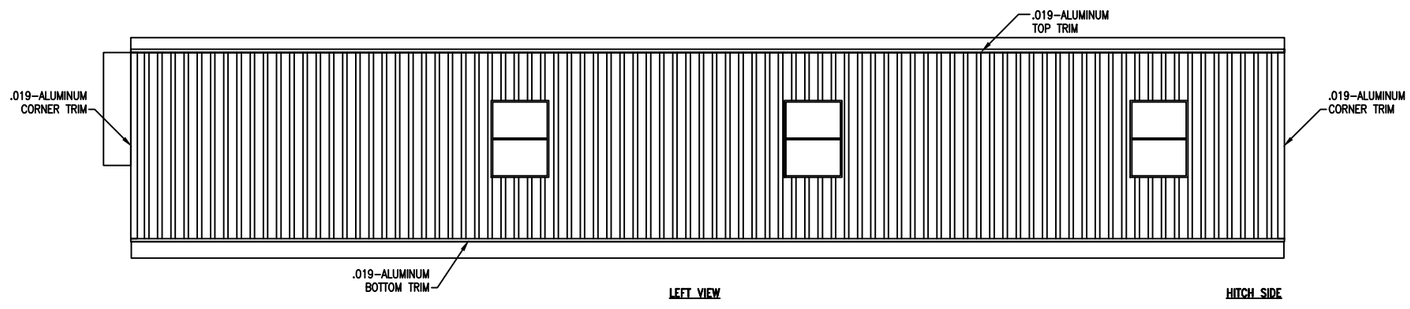

LEFT VIEW

HITCH SIDE

MOBILE MODULAR
EXPRESS INC.
P.O. BOX 1099
EDGEWOOD, MD 21040
1-410-676-3700
WWW.MOBILEMODULAR.COM

Mobile/Modular
EXPRESS II L.L.C.
64 HESS ROAD
LEOLA, PA 17450
PHONE: (717) 656-2081
FAX: (717) 656-4349

BUSINESS OFFICE MODULAR UNIT FO6064

ELEVATION PLAN

DWG. NO.: A2	DATE
DESIGNED: 12/15/09	REVISIONS
PRINTED: 6/18/12 11:07AM	
SERIAL NO.: 50055A10 1-5	
SCALE: NTS	