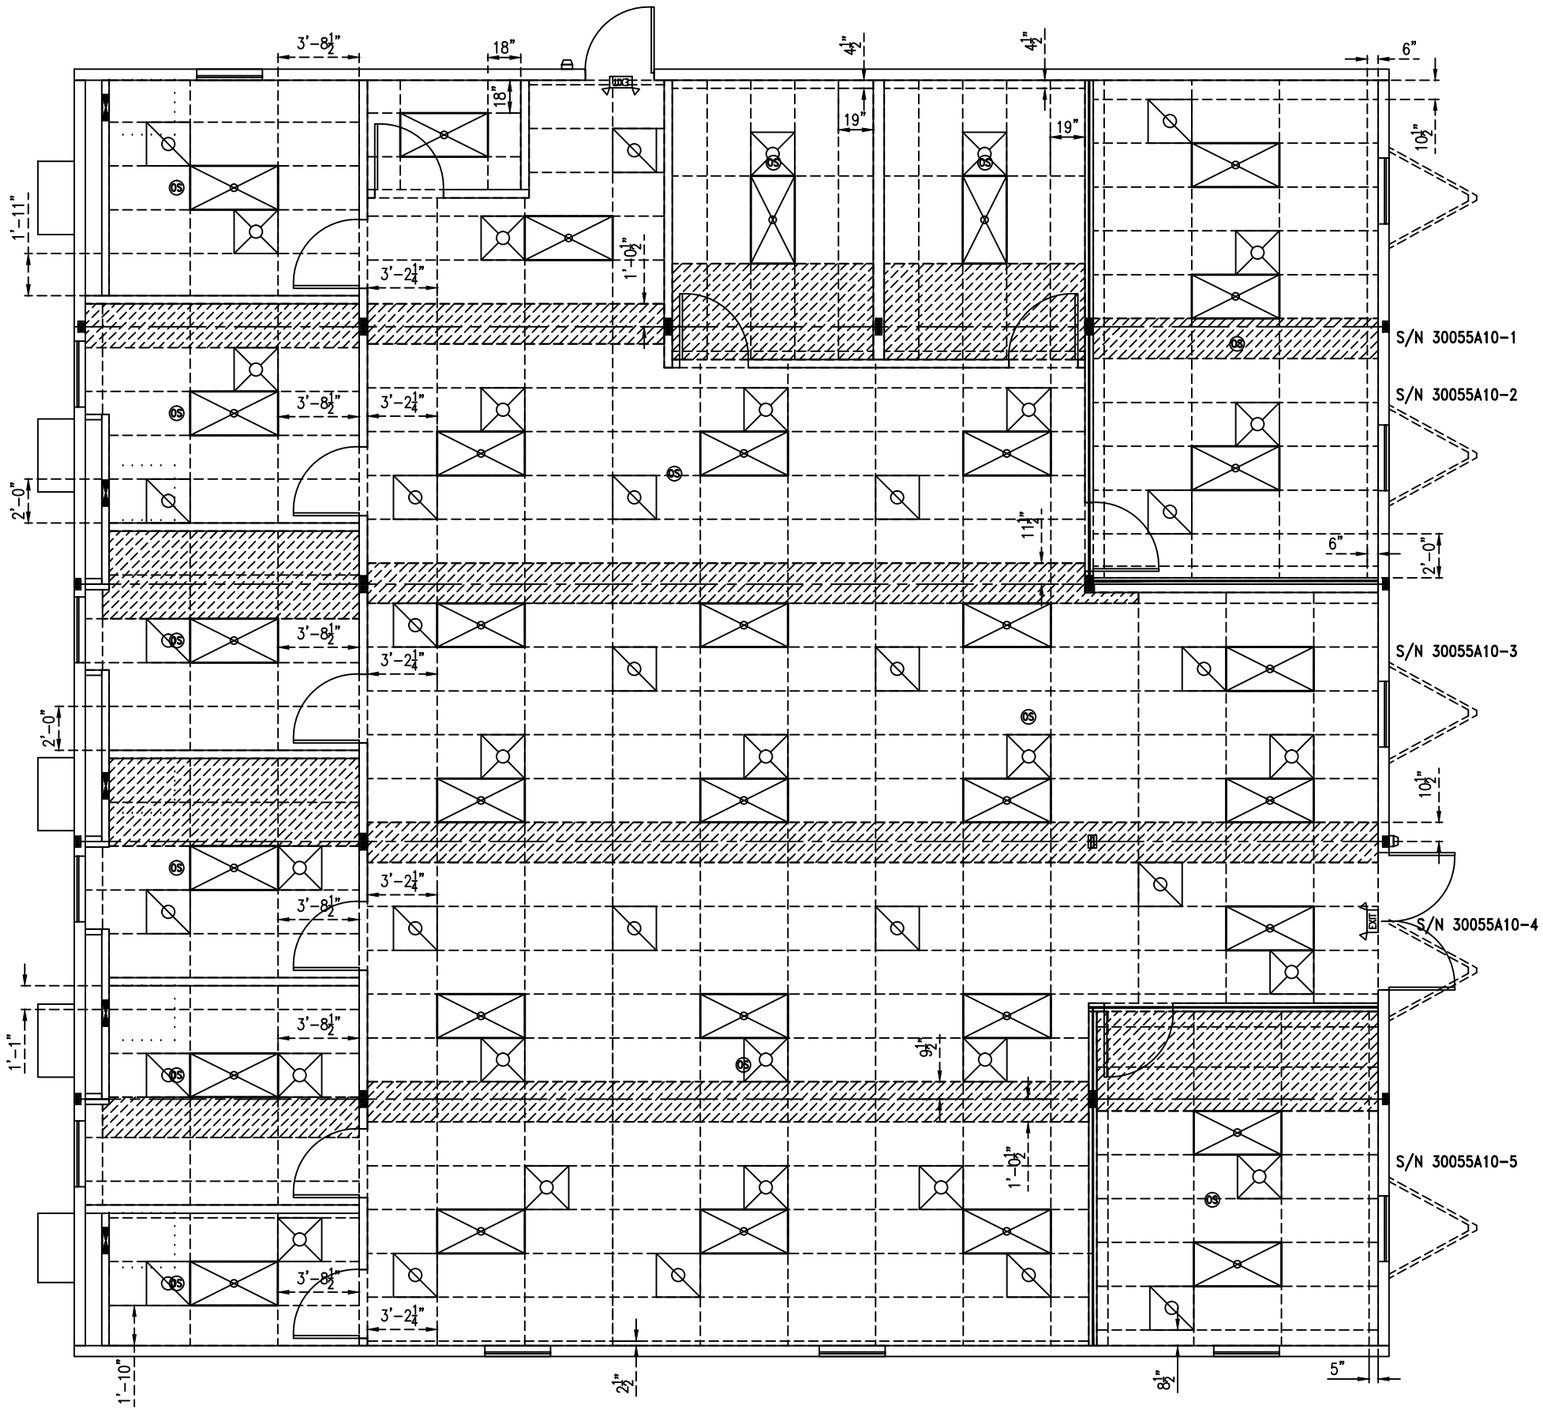

MOBILE MODULAR
EXPRESS INC.
P.O. BOX 1099
EDGEWOOD, MD 21040
1-410-676-3700
WWW.MOBILEMODULAR.COM

Mobile/Modular
EXPRESS II LLC.
64 HESS ROAD
LEOLA, PA 17450
PHONE: (717) 656-2081
FAX: (717) 656-4349

BUSINESS OFFICE MODULAR UNIT FO6064

REFLECTIVE CEILING PLAN

DWG. NO.: A3	DATE: 1-5-10
DESIGNED: 12/15/09	REVISIONS: GENERAL REVISION
PRINTED: 6/18/12 11:07AM	
SERIAL NO.: 50055A10 1-5	
SCALE: NTS	