HARDWARE SET NUMBER: 7				
QTY	DESCRIPTION	PART #	MANUF.	FINISH
3	HINGES	-	YALE	626
1	KEYED PRIVACY IND. LOCK	CCR-8865FL-K660	YALE	626
1	CLOSER	-	YALE	626
1	KICK PLATE	-	-	626
1	MOP PLATE @ INSWING DOORS	-	-	626
3	SILENCERS	L03011	TRIMCO	GREY
1	FLOOR STOP (3 FASTENERS)	L02121	TRIMCO	626
1	STONE THRESHOLD - ADA	-	-	-

HARDWARE SET NUMBER: 8				
QTY	DESCRIPTION	PART #	MANUF.	FINISH
1	CENTER PIVOT SET	-	YALE	626
1	PRIVACY LOCK	-	YALE	626
1	RESCUE STOP	-	YALE	626
1	KICK PLATE	-	-	626
3	SILENCERS	L03011	TRIMCO	GREY
1	WALL STOP	L02101	TRIMCO	626
1	STONE THRESHOLD - ADA	-	-	-

HARDWARE SET NUMBER: 9				
QTY	DESCRIPTION	PART #	MANUF.	FINISH
3	HINGES	-	YALE	626
1	ELECTRIC LOCKSET	CCR-8881FL-K660	YALE	626
1	CLOSER	-	YALE	626
1	PUSH BAR (TOP ROD ONLY)	-	-	626
1	AUTOMATIC OPERATOR	-	-	-
3	SILENCERS	L03011	TRIMCO	GREY

HARDWARE SET NUMBER: 4				
QTY	DESCRIPTION	PART #	MANUF.	FINISH
1	CONTINUOUS HINGE	-	YALE	626
1	LOCKSET	CCR-8809FL-K660	YALE	626
1	KICK PLATE	-	-	626
3	SILENCERS	L03011	TRIMCO	GREY

HARDWARE SET NUMBER: 5				
QTY	DESCRIPTION	PART #	MANUF.	FINISH
3	HINGES	-	YALE	626
1	ELECTRIC LOCKSET	CCR-8891FL-K660	YALE	626
1	CLOSER	-	YALE	626
1	KICK PLATE	-	-	626
3	SILENCERS	L03011	TRIMCO	GREY

HARDWARE SET NUMBER: 6				
QTY	DESCRIPTION	PART #	MANUF.	FINISH
3	HINGES	-	YALE	626
1	LOCKSET	CCR-8808FL-K660	YALE	626
1	CLOSER	-	YALE	626
1	KICK PLATE	-	-	626
3	SILENCERS	L03011	TRIMCO	GREY

HARDWARE SET NUMBER: 1				
QTY	DESCRIPTION	PART #	MANUF.	FINISH
3	HINGES	-	YALE	626
1	ELECTRIC LOCKSET	CCR-8891FL-K660	YALE	626
1	KICK PLATE	-	-	626
3	SILENCERS	L03011	TRIMCO	GREY

HARDWARE SET NUMBER: 2				
QTY	DESCRIPTION	PART #	MANUF.	FINISH
3	HINGES	-	YALE	626
1	LOCKSET	CCR-8805FL-K660	YALE	626
1	KICK PLATE	-	-	626
3	SILENCERS	L03011	TRIMCO	GREY

HARDWARE SET NUMBER: 3				
QTY	DESCRIPTION	PART #	MANUF.	FINISH
3	HINGES	-	YALE	626
1	LOCKSET	CCR-8808FL-K660	YALE	626
1	KICK PLATE	-	-	626
3	SILENCERS	L03011	TRIMCO	GREY

DOOR AND FRAME SCHEDULE

DOOR							FRAME					GENERAL		
				SIZE						DETAILS				
DOOR NO.	TYPE	MATERIAL	GLAZING	WIDTH	HEIGHT	THICKNESS	TYPE	MATERIAL	GLAZING	HEAD	JAMB	LABEL	HDWR	REMARKS
952	EXG	EXG	-	3'4"	6'8"	1 3/4"	EXG	EXG	-	EXG	EXG	EXG	5	(2)
C900	A	WD	-	3'0"	7'0"	1 3/4"	1	HM	-	H1	J1	-	2	-
C902	A	WD	-	3'0"	7'0"	1 3/4"	1	HM	-	H1	J1	-	4	-
C903	A	WD	-	3'0"	7'0"	1 3/4"	1	HM	-	H1	J1	-	7	(3)(7)
C904	EXG	EXG	EXG	6'0"	7'0"	1 3/4"	1	EXG	-	H1	J1	-	-	(9)
C904A	B	WD	CTG	3'0"	7'0"	1 3/4"	1	HM	-	H1	J1	-	2	-
C905	A	WD	-	3'8"	7'0"	1 3/4"	1	HM	-	H1	J1	-	6	(6)
C910	A	WD	-	3'0"	7'0"	1 3/4"	1	HM	-	H1	J1	-	4	(7)
C911	A	WD	-	3'0"	7'0"	1 3/4"	1	HM	-	H1	J1	-	4	(3)
C912	C	WD	CTG	3'0"	7'0"	1 3/4"	2	HM	TRP-1	H1	J1	-	2	(5)
C913	A	WD	-	3'0"	7'0"	1 3/4"	1	HM	-	H1	J1	-	2	-
C914	A	WD	-	3'0"	7'0"	1 3/4"	1	HM	-	H1	J1	-	3	-
C915	A	WD	-	3'0"	7'0"	1 3/4"	1	HM	-	H1	J1	-	4	(3)
C916	A	WD	-	3'0"	7'0"	1 3/4"	1	HM	-	H1	J1	45	5	(7)
C917	A	WD	-	3'0"	7'0"	1 3/4"	1	HM	-	H1	J1	-	4	(3)
C918	A	WD	-	3'0"	7'0"	1 3/4"	1	HM	-	H1	J1	-	1	(7)
C919	A	WD	-	3'0"	7'0"	1 3/4"	1	HM	-	H1	J1	-	8	(1)(7)
C920	A	WD	-	3'0"	7'0"	1 3/4"	1	HM	-	H1	J1	-	4	(3)
C921	A	WD	-	3'0"	7'0"	1 3/4"	1	HM	-	H1	J1	-	4	-
C921A	A	WD	-	3'0"	7'0"	1 3/4"	1	HM	-	H1	J1	-	8	(1)(7)(8)
C922	A	WD	-	3'0"	7'0"	1 3/4"	1	HM	-	H1	J1	-	4	(3)
C923	A	WD	-	3'0"	7'0"	1 3/4"	1	HM	-	H1	J1	-	4	-
C923A	A	WD	-	3'0"	7'0"	1 3/4"	1	HM	-	H1	J1	-	8	(1)(7)(8)
C923B	A	WD	-	4'0"	7'0"	1 3/4"	1	HM	-	H1	J1	-	-	-
C924	B	WD	CTG	3'0"	7'0"	1 3/4"	1	HM	-	H1	J1	-	2	-
C925	A	WD	-	2'6"	7'0"	1 3/4"	1	HM	-	H1	J1	-	7	(3)(7)
C926	A	WD	-	3'0"	7'0"	1 3/4"	1	HM	-	H1	J1	-	7	(7)

KEYED NOTES

(1) PROVIDE RESCUE HARDWARE
(2) EXG. DOOR TO HAVE HAVE CARD READER ACCESS- COORD. W/ ELECTRICAL DWGS. VERIFY IN FIELD COMPATIBILITY OF SPECIFIED HDWR W/ EXG. CONDITIONS
(3) PROVIDE CLOSER ON DOOR
(4) AUTOMATIC DOOR W/ BODY GUARD SENSOR AND FAIL SECURE LATCHING W/ PUSH BAR
(5) SEE FINISH SCHEDULE ON SHEET AS-602 FOR TRANSLUSCENT RESIN PANEL
(6) PROVIDE HOLD OPEN DOOR CLOSER
(7) DOOR LEAF TO BE UNDERCUT
(8) EXG. HM DOOR AND FRAME TO BE PAINTED PNT-5
(9) EXG. RELOCATED DOOR FROM THE 2ND FLOOR WOMEN'S CLINIC. PROVIDE NEW DOUBLE SWING DOOR TO REPLACE 2ND FLOOR DOOR.

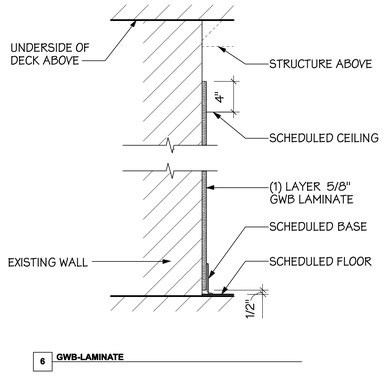

6 GWB-LAMINATE

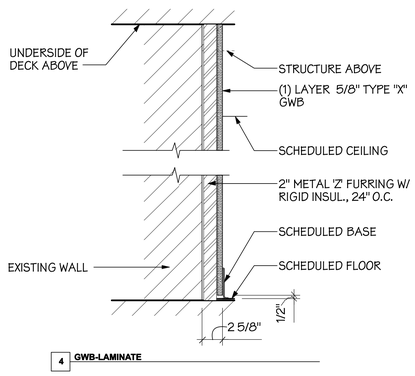

4 GWB-LAMINATE

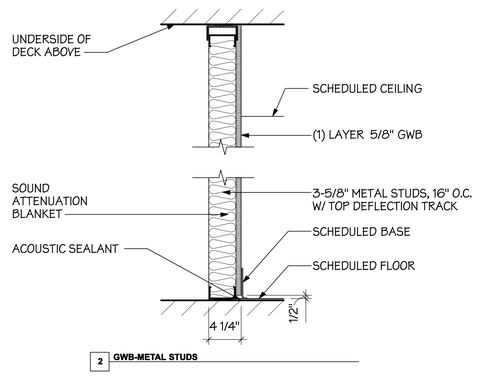

2 GWB-METAL STUDS

5 GWB-LAMINATE

3 GWB-METAL STUDS

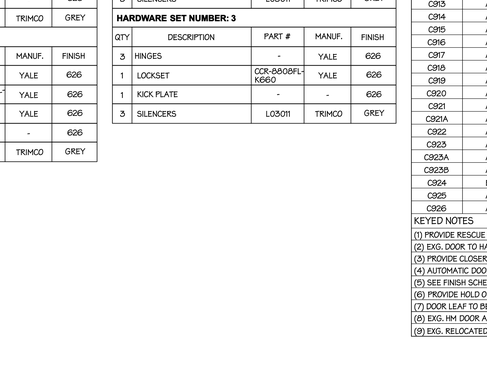

1 GWB-METAL STUDS
UL# U465 @ 1HR RATED PARTITIONS

4 PARTITION TYPES
1 1/2" = 1'-0"

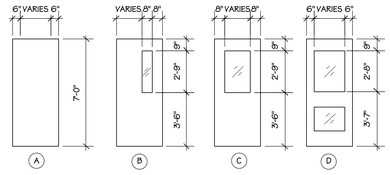

3 DOOR ELEVATIONS
1/4" = 1'-0"

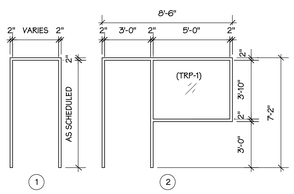

2 DOOR FRAMES
1/4" = 1'-0"

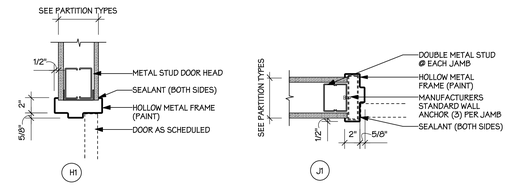

1 DOOR HEAD & JAMB DETAILS
1 1/2" = 1'-0"

Scale: As Noted

Revisions:	Date

CONSULTANTS:

ARCHITECT/ENGINEERS:

dwyer ARCHITECTURAL
SYRACUSE
313 East Willow Street
Suite 107
Syracuse, NY 13203
ph: 315.473.1800

ROCHESTER
1344 University Avenue
Suite 140
Rochester, NY 14607
ph: 585.461.4771

IPD: Engineering
INTEGRATED PROJECT DELIVERY
ONE WEBSTER'S LANDING
SYRACUSE, NEW YORK 13202
315.423.0185

Drawing Title: DOOR SCHEDULE, PARTITION TYPES, & DETAILS

Approved: Project Director

Project Title: RENOVATE FOR WOMEN'S CLINIC

Location: 800 IRVING AVENUE, SYRACUSE NY 13210

Date: 12.18.2012 | Checked: KAD | Drawn: LMB

Project Number: VA# 528A7-13-701 DA# 12-001

Building Number: 1

Drawing Number: AS-601

Dwg. 12 of 41

VA HEALTHCARE NETWORK UPSTATE NEW YORK

VA FORM 08-6231