NOTES ELSEWHERE

1. EXISTING DENTAL AIR AND VACUUM PIPING UP TO DENTAL SUITE TO REMAIN.

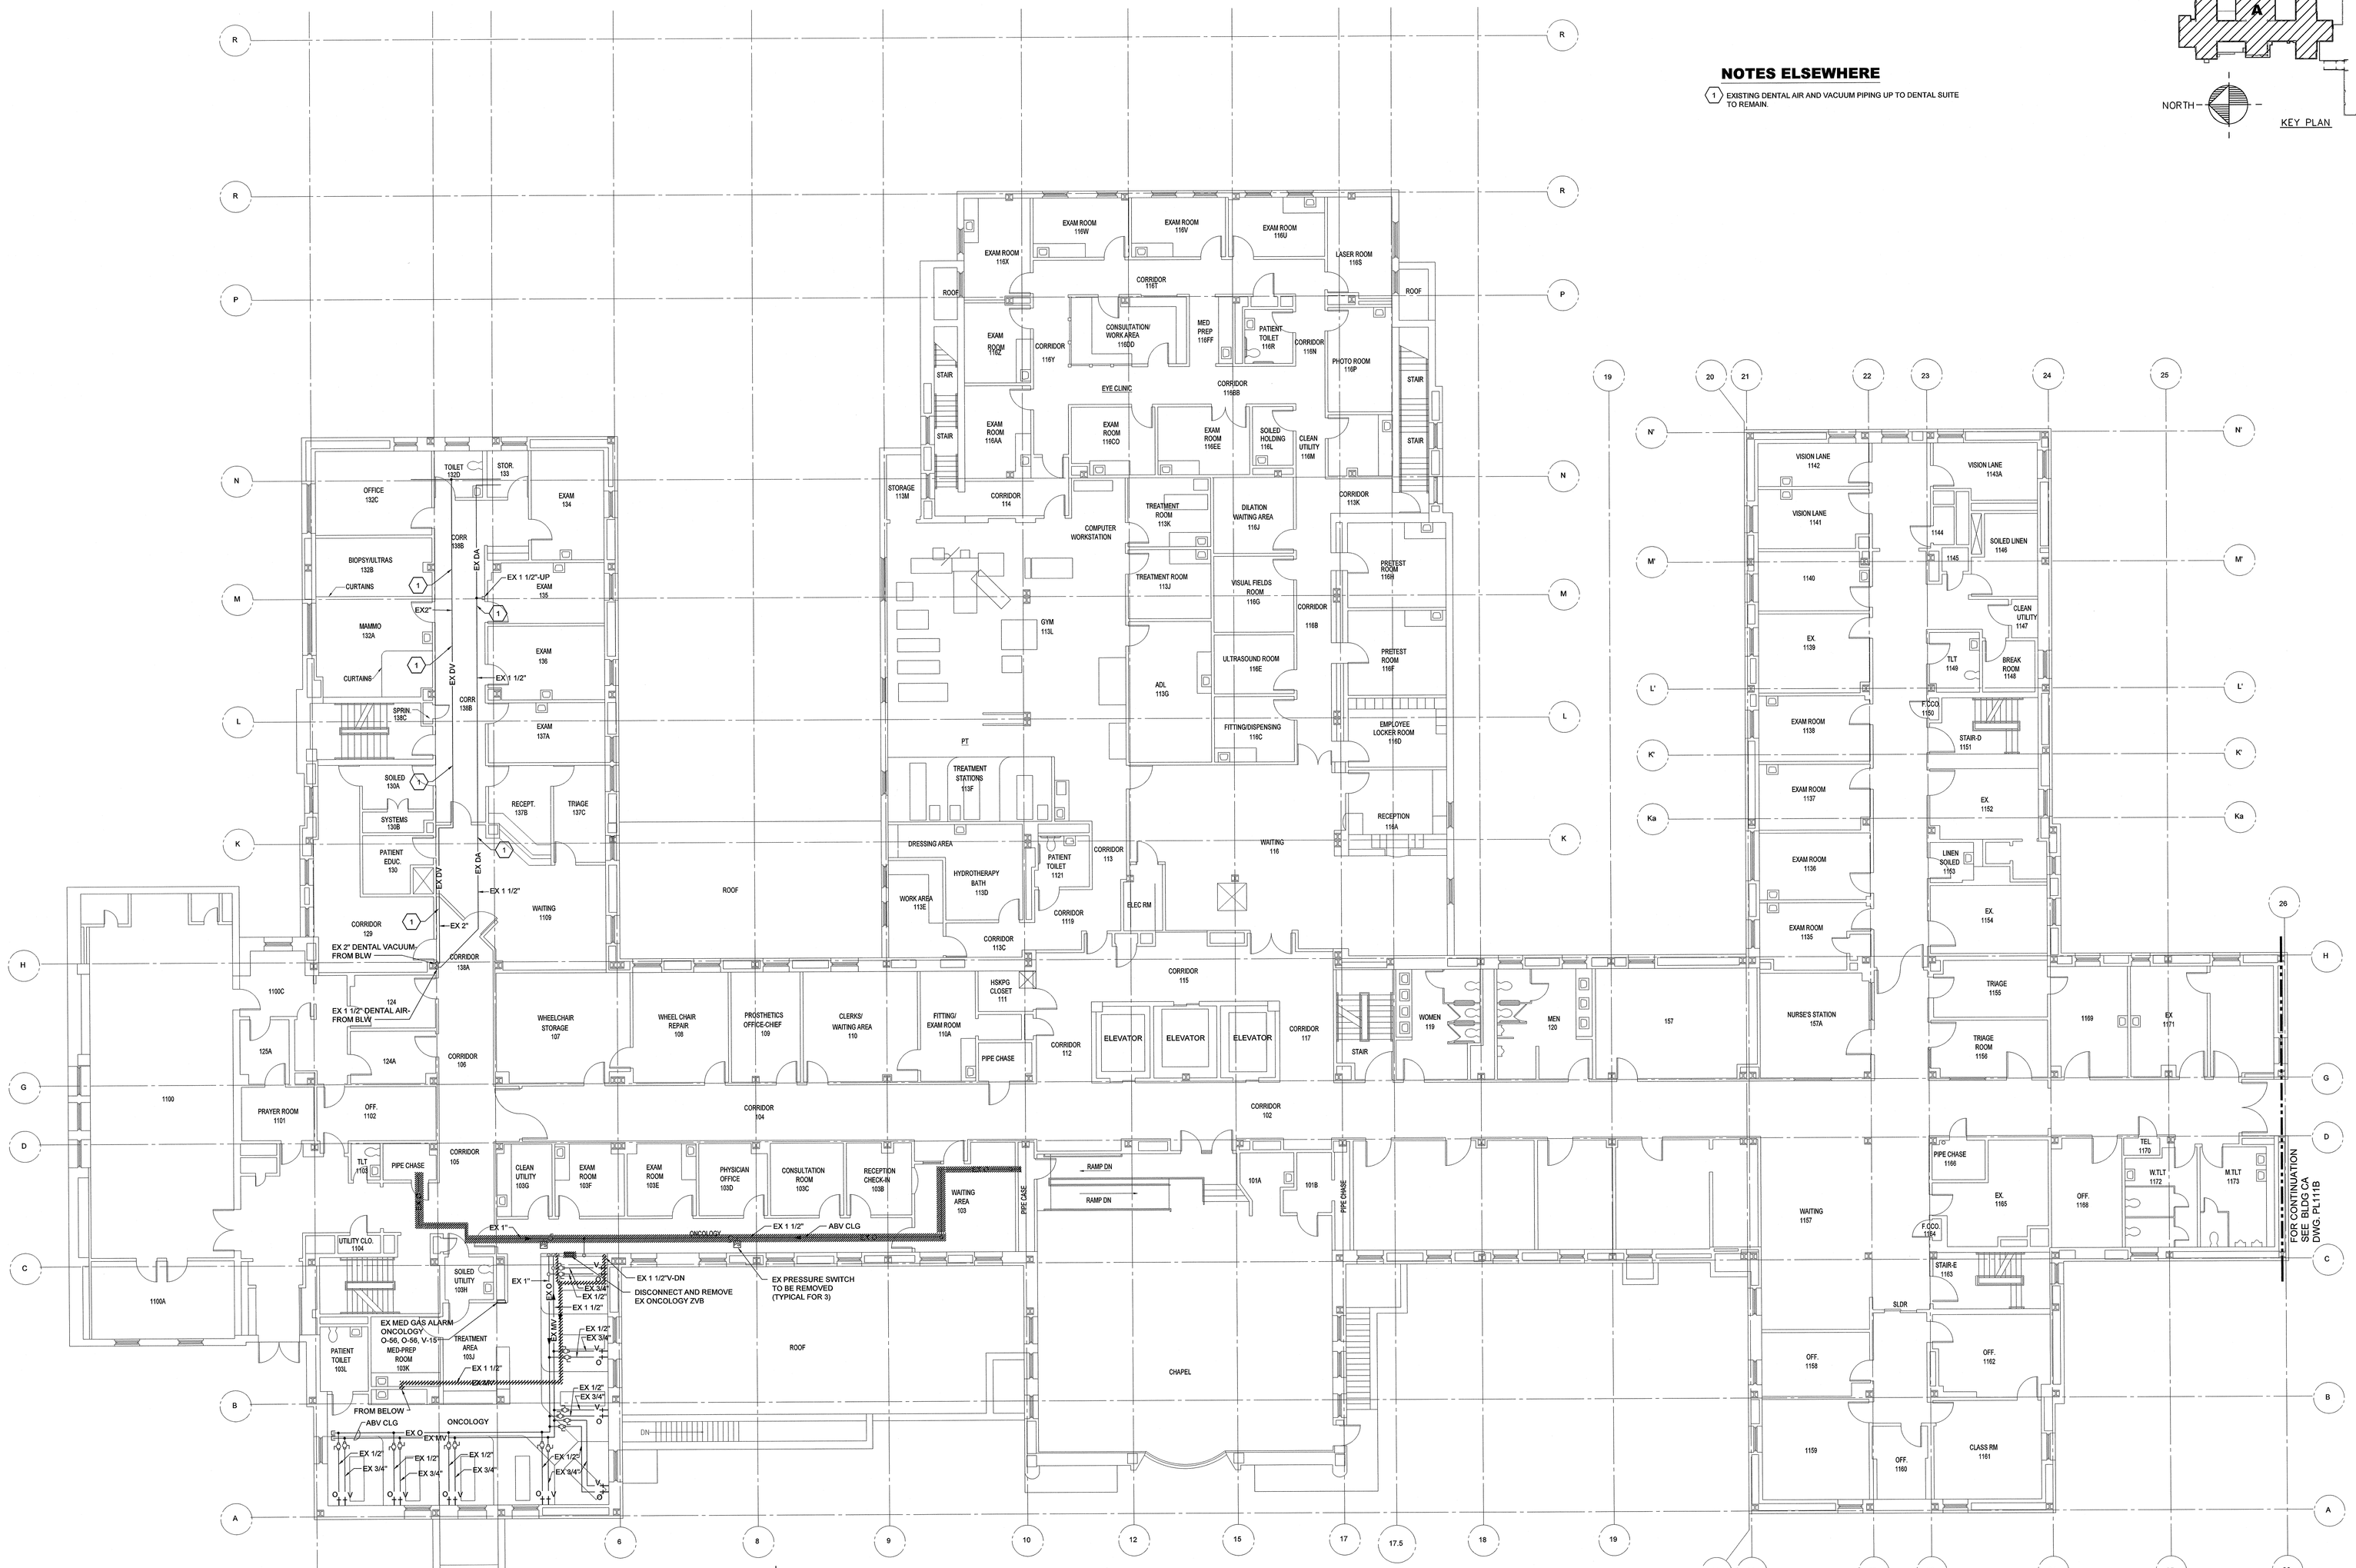

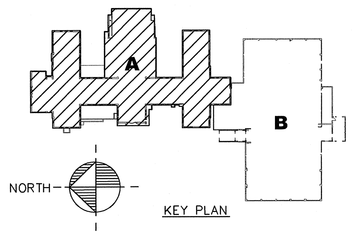

NORTH

A1 **FIRST FLOOR PLAN - DEMOLITION - MEDICAL GAS**

Scale: 1/8" = 1'-0"

100% CONSTRUCTION DOCUMENTS

CONSULTANTS:

H.F. LENZ COMPANY
Engineers
Planners
Surveyors
Energy Consultants
1407 Scalp Avenue Johnstown, PA 15904
Phone: 814-289-9300 FAX: 814-289-9301
ce@hflenz.com www.hflenz.com

TIMOTHY M. EARHART REGISTERED 14788 STATE OF PENNSYLVANIA PROFESSIONAL ENGINEER

ARCHITECT:

ARRAY
healthcare facilities solutions

2520 Renaissance Boulevard, Suite 110
King of Prussia, PA 19406

t: 610.270.0599
f: 610.270.0995
www.arrayhfs.com

Project Number	Scale

Drawing Title: FIRST FLOOR DEMOLITION PLAN - BUILDING 1 - MEDICAL GAS	Project Title: MEDICAL GAS SYSTEM REPLACEMENT PROJECT	VA Project Number: VA244-P-1491	Office of Facilities Management
Approved: Project Director	Location: VAMC, CLARKSBURG	Building Number: 01	
	Date: 7/20/2012	Checked: TME / Drawn: JLJ	Drawing Number: PL111A
			Dwg. 24 of 44

Department of Veterans Affairs