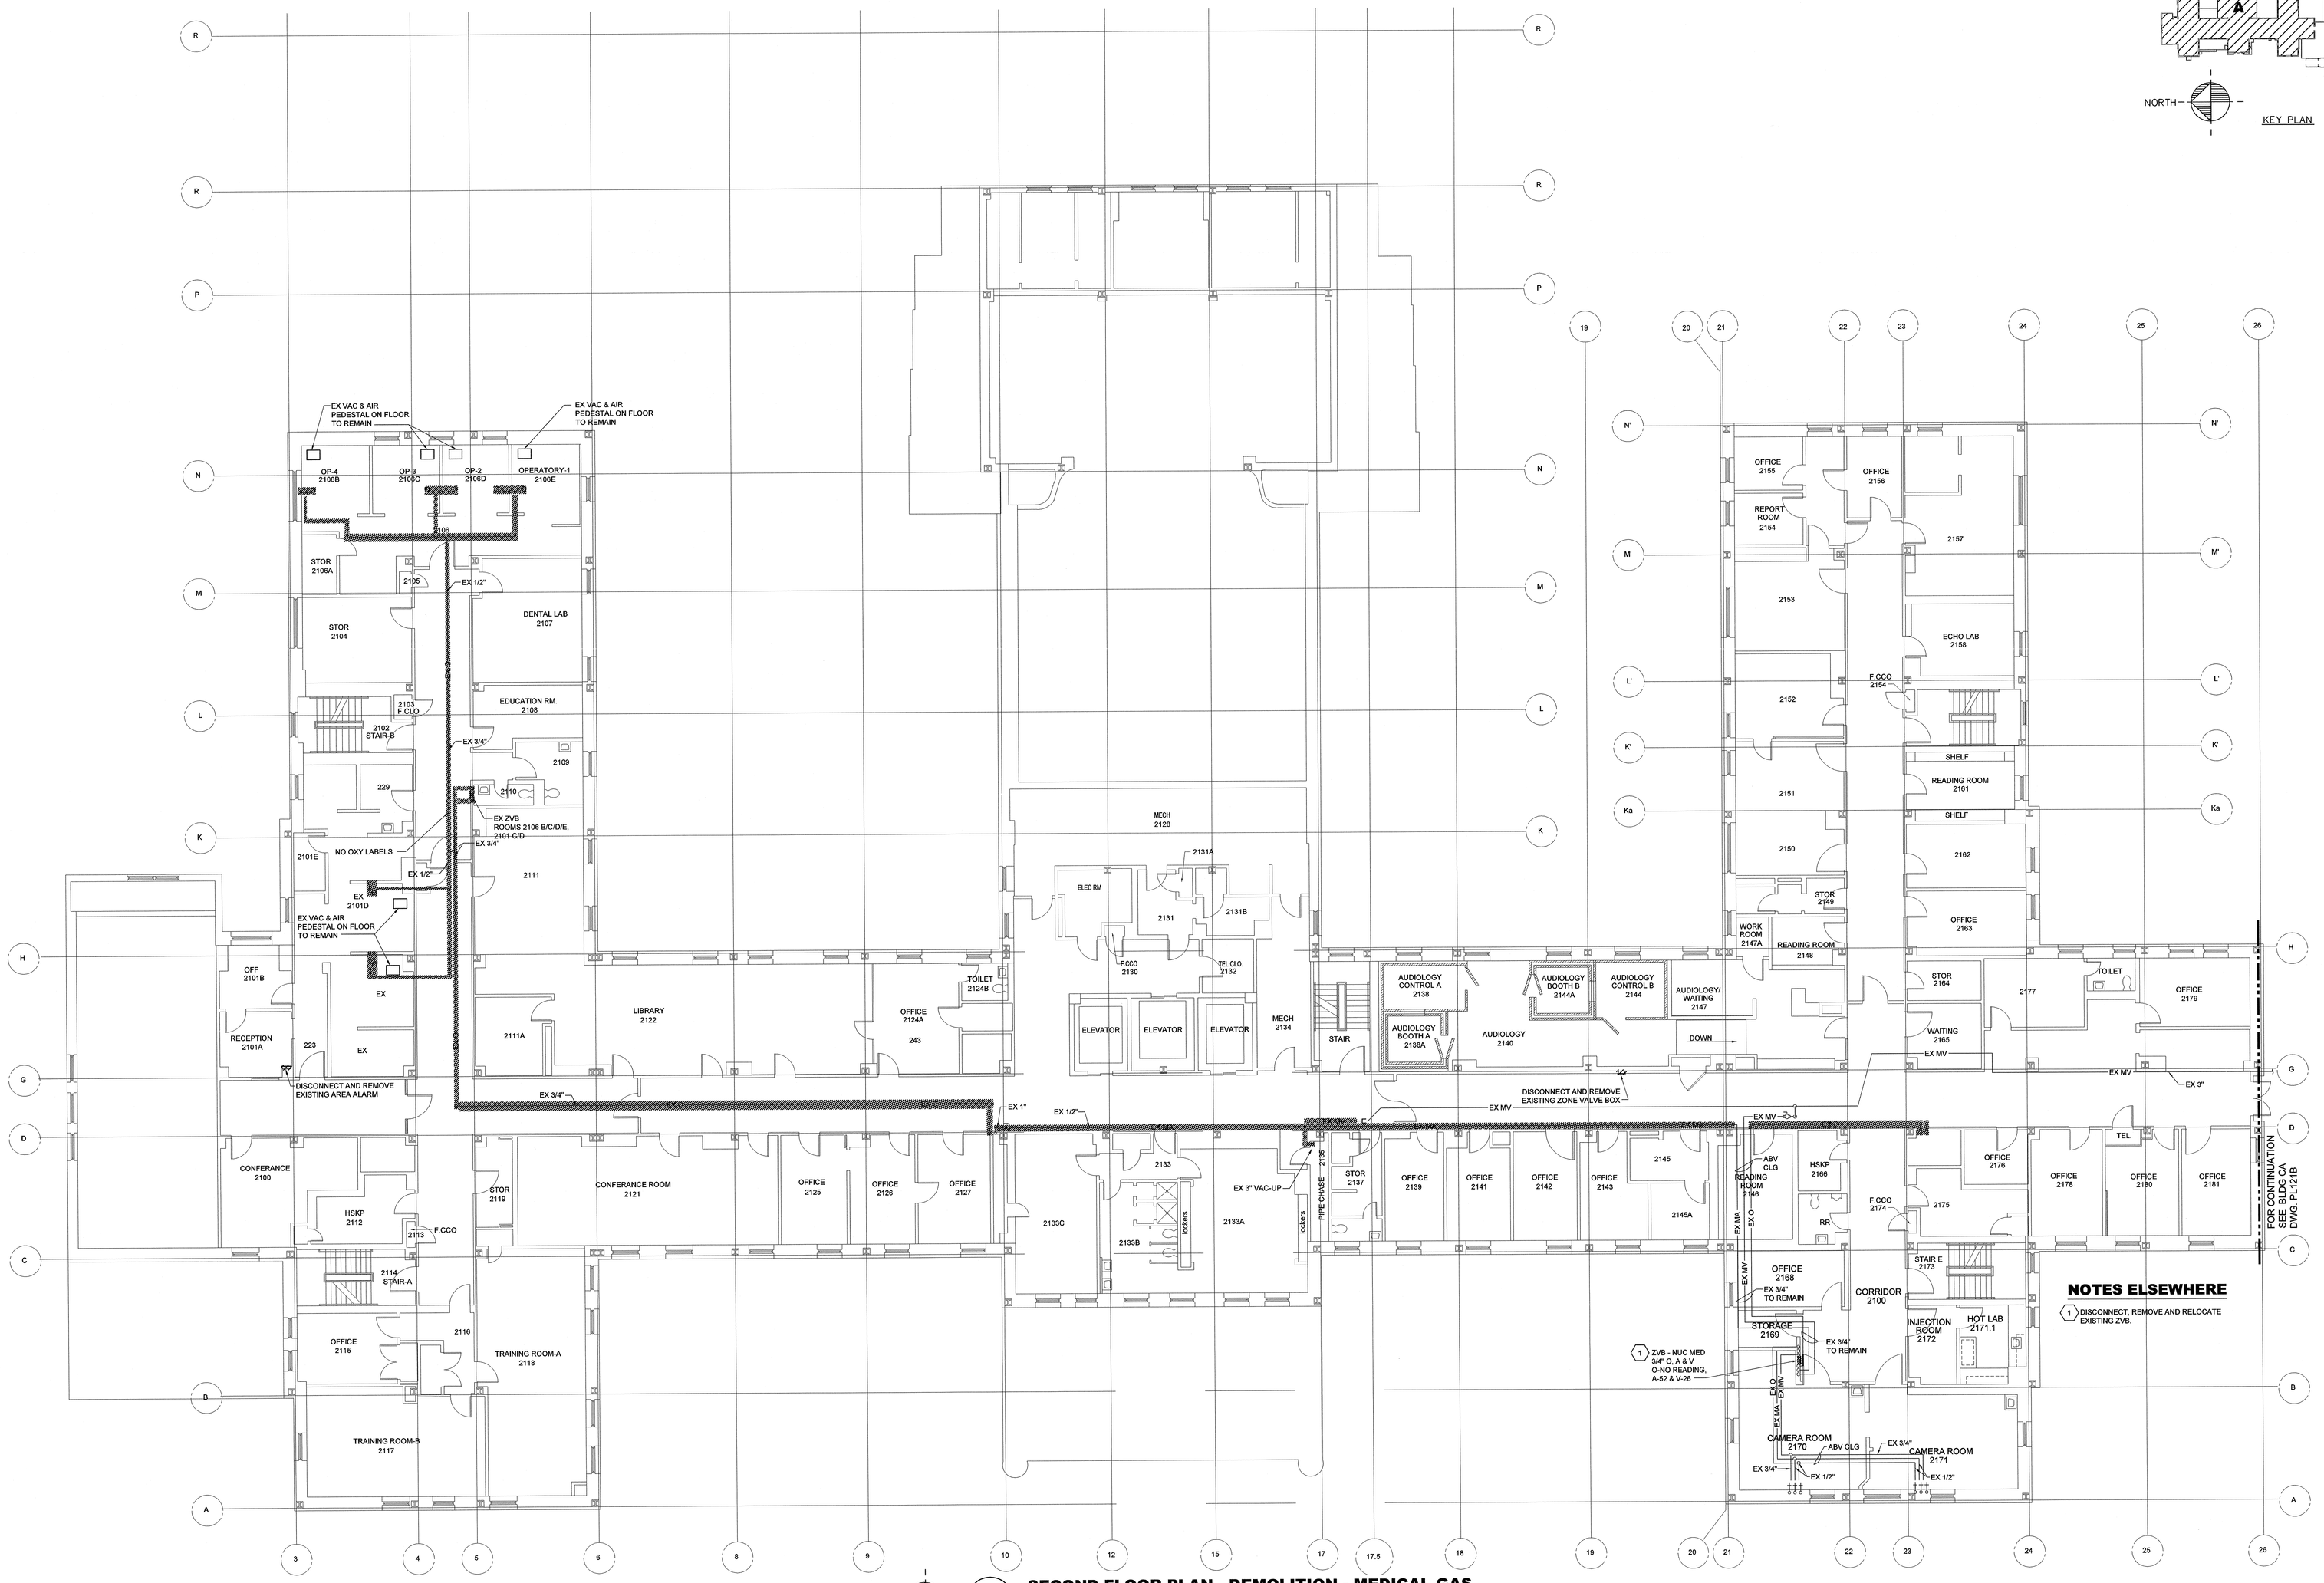

NORTH

A1 **SECOND FLOOR PLAN - DEMOLITION - MEDICAL GAS**

Scale: 1/8" = 1'-0"

100% CONSTRUCTION DOCUMENTS

CONSULTANTS:

FLE Engineers Planners Surveyors Energy Consultants
H.F. LENZ COMPANY
1407 Scalp Avenue Johnstown, PA 15904
Phone: 814-269-9300 FAX: 814-269-9301
cadd@hflenz.com www.hflenz.com

TIMOTHY M. EARHART REGISTERED PROFESSIONAL ENGINEER 14738 STATE OF VIRGINIA

ARCHITECT:

ARRAY healthcare facilities solutions
2520 Renaissance Boulevard, Suite 110
King of Prussia, PA 19406
t: 610.270.0599
f: 610.270.0995
www.arrayhfs.com

Project Number	Scale

Drawing Title: SECOND FLOOR DEMOLITION PLAN- BUILDING 1 - MEDICAL GAS

Approved: Project Director

Project Title: MEDICAL GAS SYSTEM REPLACEMENT PROJECT

Location: VAMC, CLARKSBURG

Date	Checked	Drawn
7/20/2012	TME	JLJ

VA Project Number: VA244-P-1491

Building Number: 01

Drawing Number: PL121A

Dwg. 28 of 44

Office of Facilities Management

Department of Veterans Affairs