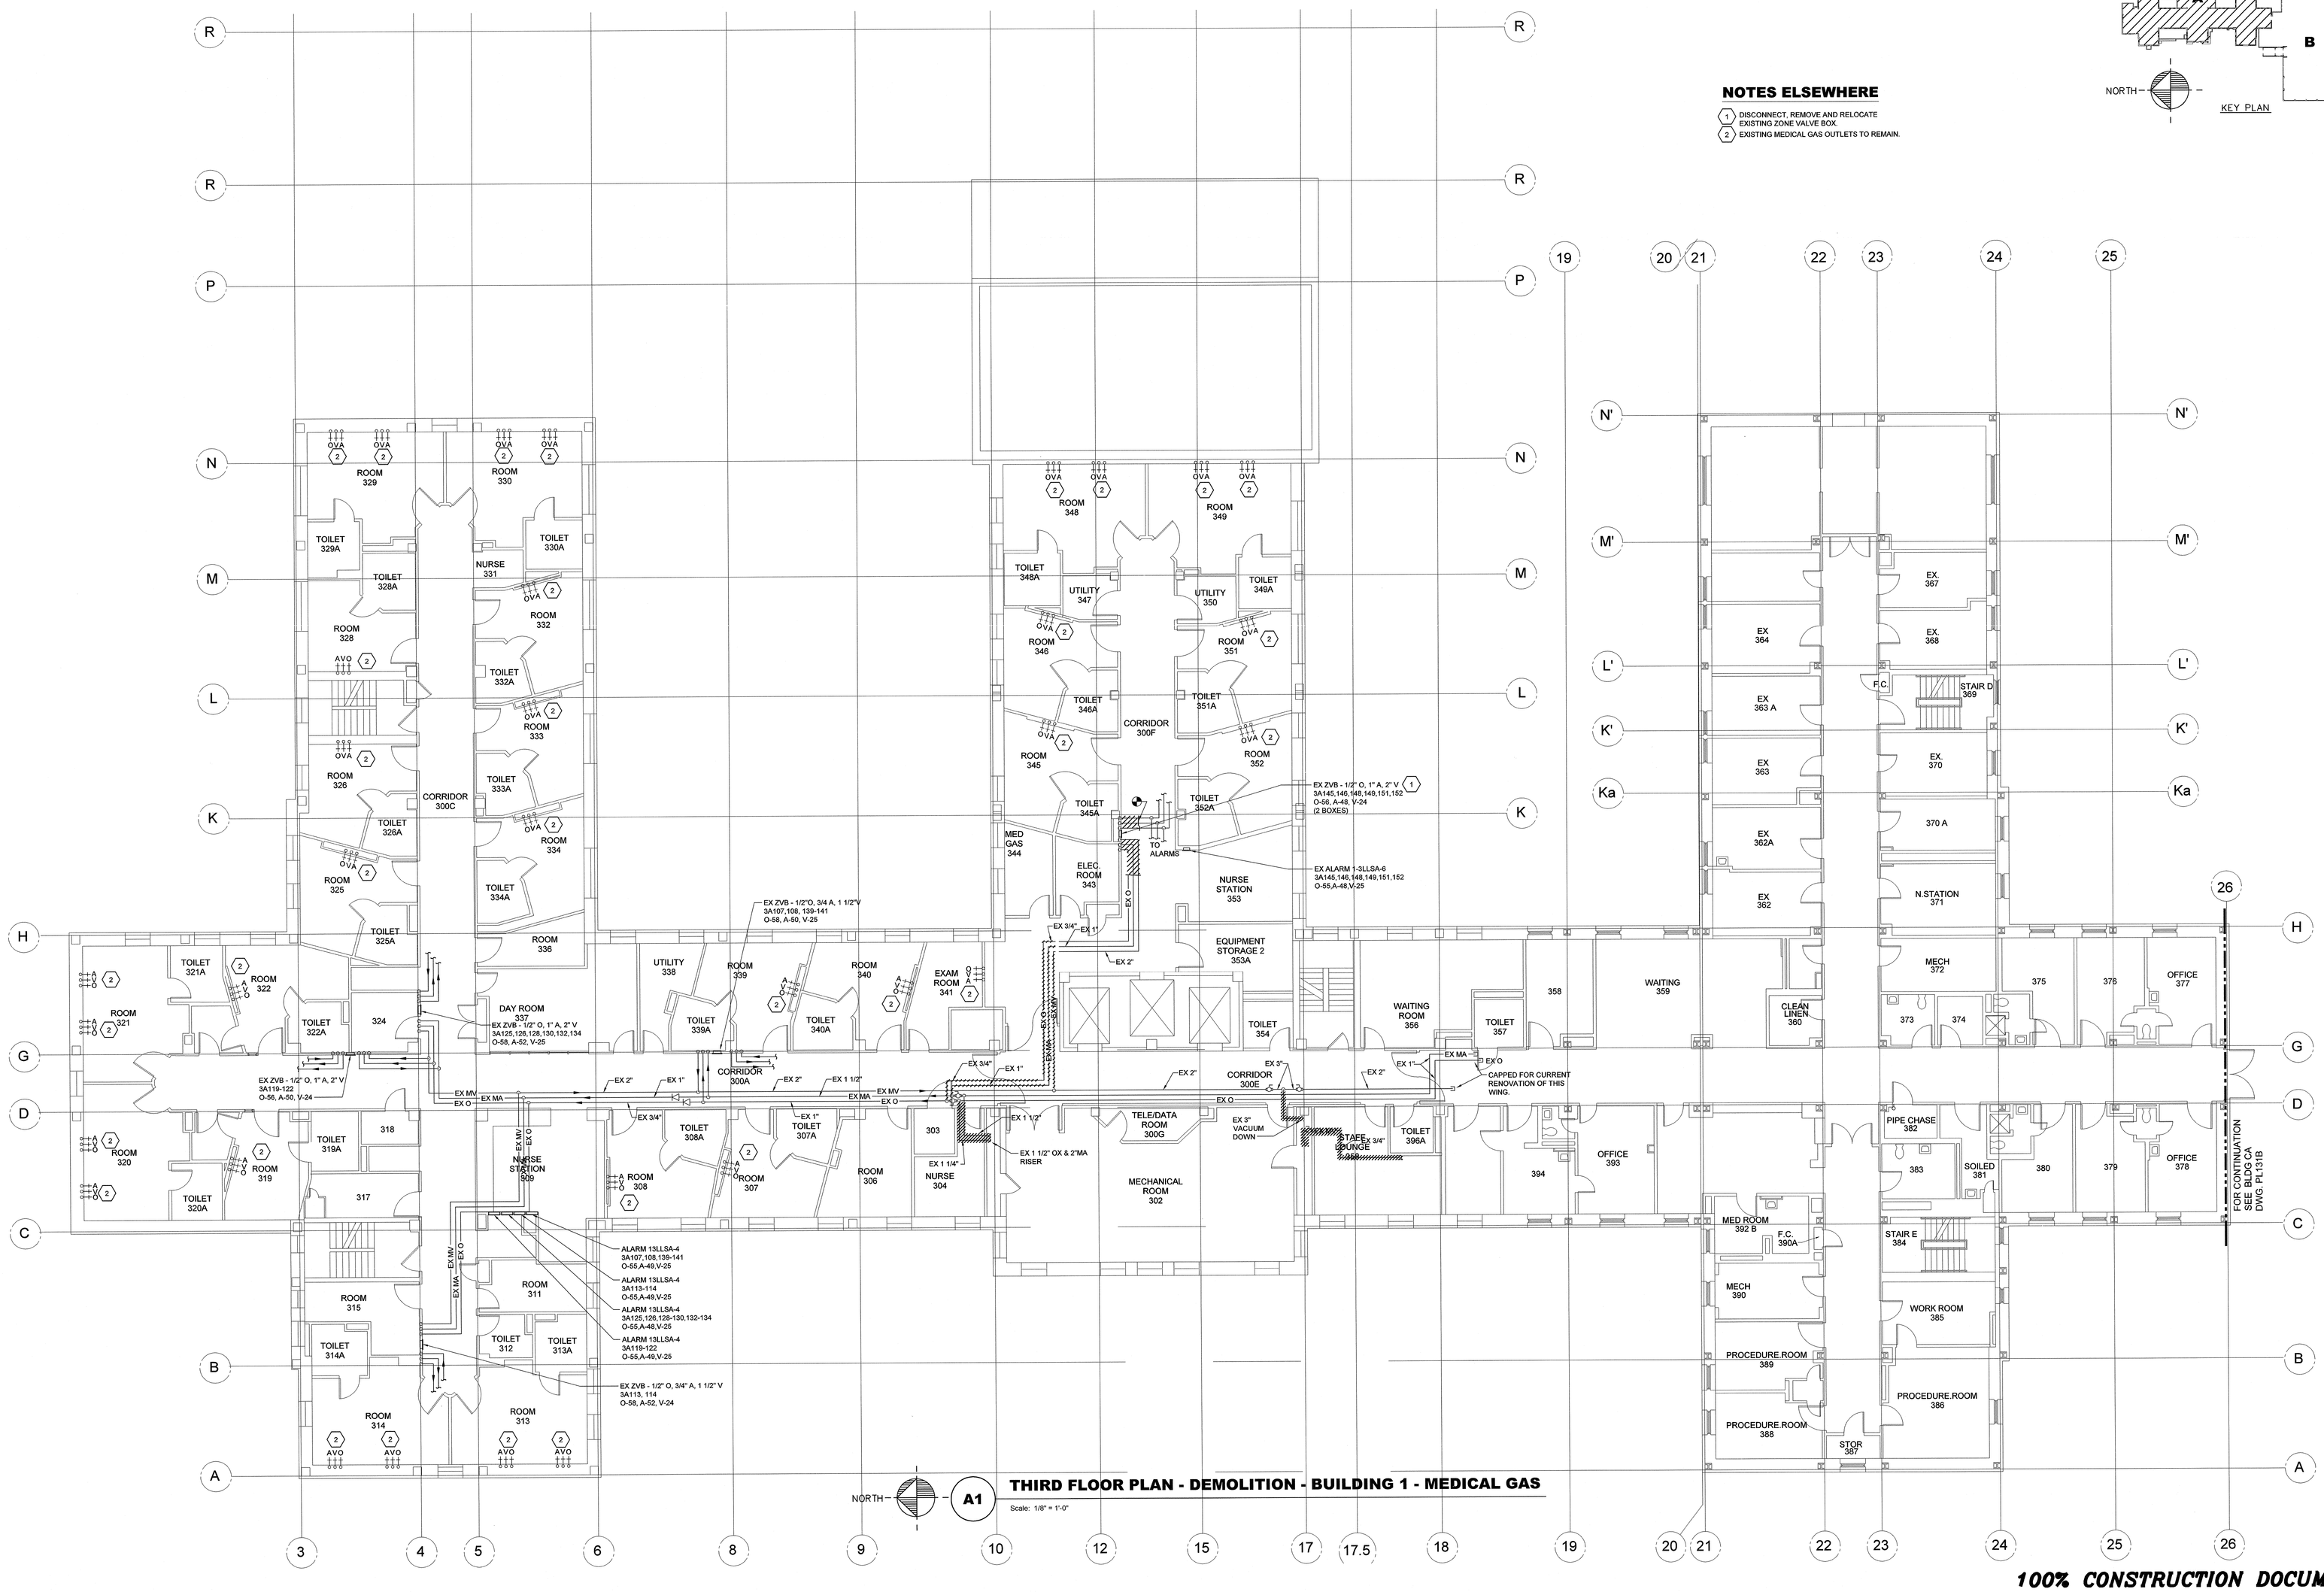

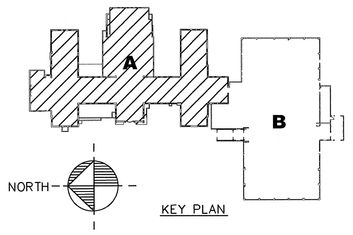

NOTES ELSEWHERE

1. DISCONNECT, REMOVE AND RELOCATE EXISTING ZONE VALVE BOX.
2. EXISTING MEDICAL GAS OUTLETS TO REMAIN.

NORTH — A1

THIRD FLOOR PLAN - DEMOLITION - BUILDING 1 - MEDICAL GAS

Scale: 1/8" = 1'-0"

100% CONSTRUCTION DOCUMENTS

CONSULTANTS:

H.F. LENZ COMPANY
Engineers
Planners
Surveyors
Energy Consultants
1407 Scalp Avenue Johnstown, PA 15904
Phone: 814-269-9000 FAX: 814-269-9001
cad@hflenz.com www.hflenz.com

TIMOTHY M. EARLY
Registered Professional Engineer
14788
STATE OF WEST VIRGINIA
MECHANICAL ENGINEER

ARCHITECT:

ARRAY
healthcare facilities solutions

2520 Renaissance Boulevard, Suite 110
King of Prussia, PA 19406

t: 610.270.0599
f: 610.270.0595
www.arrayhfs.com

Project Number	Scale

Drawing Title	Project Title	VA Project Number
THIRD FLOOR DEMOLITION PLAN - BUILDING 1 - MEDICAL GAS	MEDICAL GAS SYSTEM REPLACEMENT PROJECT	VA244-P-1491
Approved: Project Director	Location: VAMC, CLARKSBURG	Building Number: 01
	Date: 7/20/2012 · Checked: TME · Drawn: JLJ	Drawing Number: PL131A · Dwg. 32 of 44

Office of Facilities Management

Department of Veterans Affairs