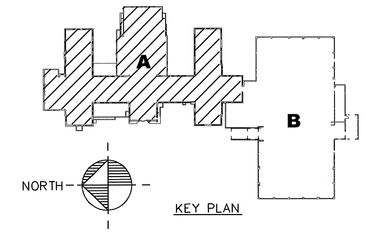

* MEDICAL GAS WORK ON THIS FLOOR SHALL BE COORDINATED WITH FACILITIES ENGINEERING DUE TO OTHER PROJECTS THAT MAY BE UNDER CONSTRUCTION OR ARE DUE TO BE CONSTRUCTED. MEDICAL GASES ON THIS FLOOR UNDER THOSE PROJECTS ARE TO BE REMOVED. MEDICAL GAS WORK REQUIRED IN THE EVENT THAT THIS PROJECT IS CONSTRUCTED BEFORE OTHER PROJECTS BEGIN SHALL BE ONLY WHAT IS REQUIRED TO CONNECT THE NEW RISERS TO THE EXISTING MEDICAL GAS SUPPLY PIPING ON THIS FLOOR AT THE EXISTING MEDICAL GAS RISER LOCATIONS. MEDICAL GAS WORK ON THIS FLOOR REQUIRED IF OTHER PROJECTS ARE CONSTRUCTED SHALL BE TO PROVIDE VALVED AND CAPPED PIPING AT THE NEW RISER LOCATIONS.

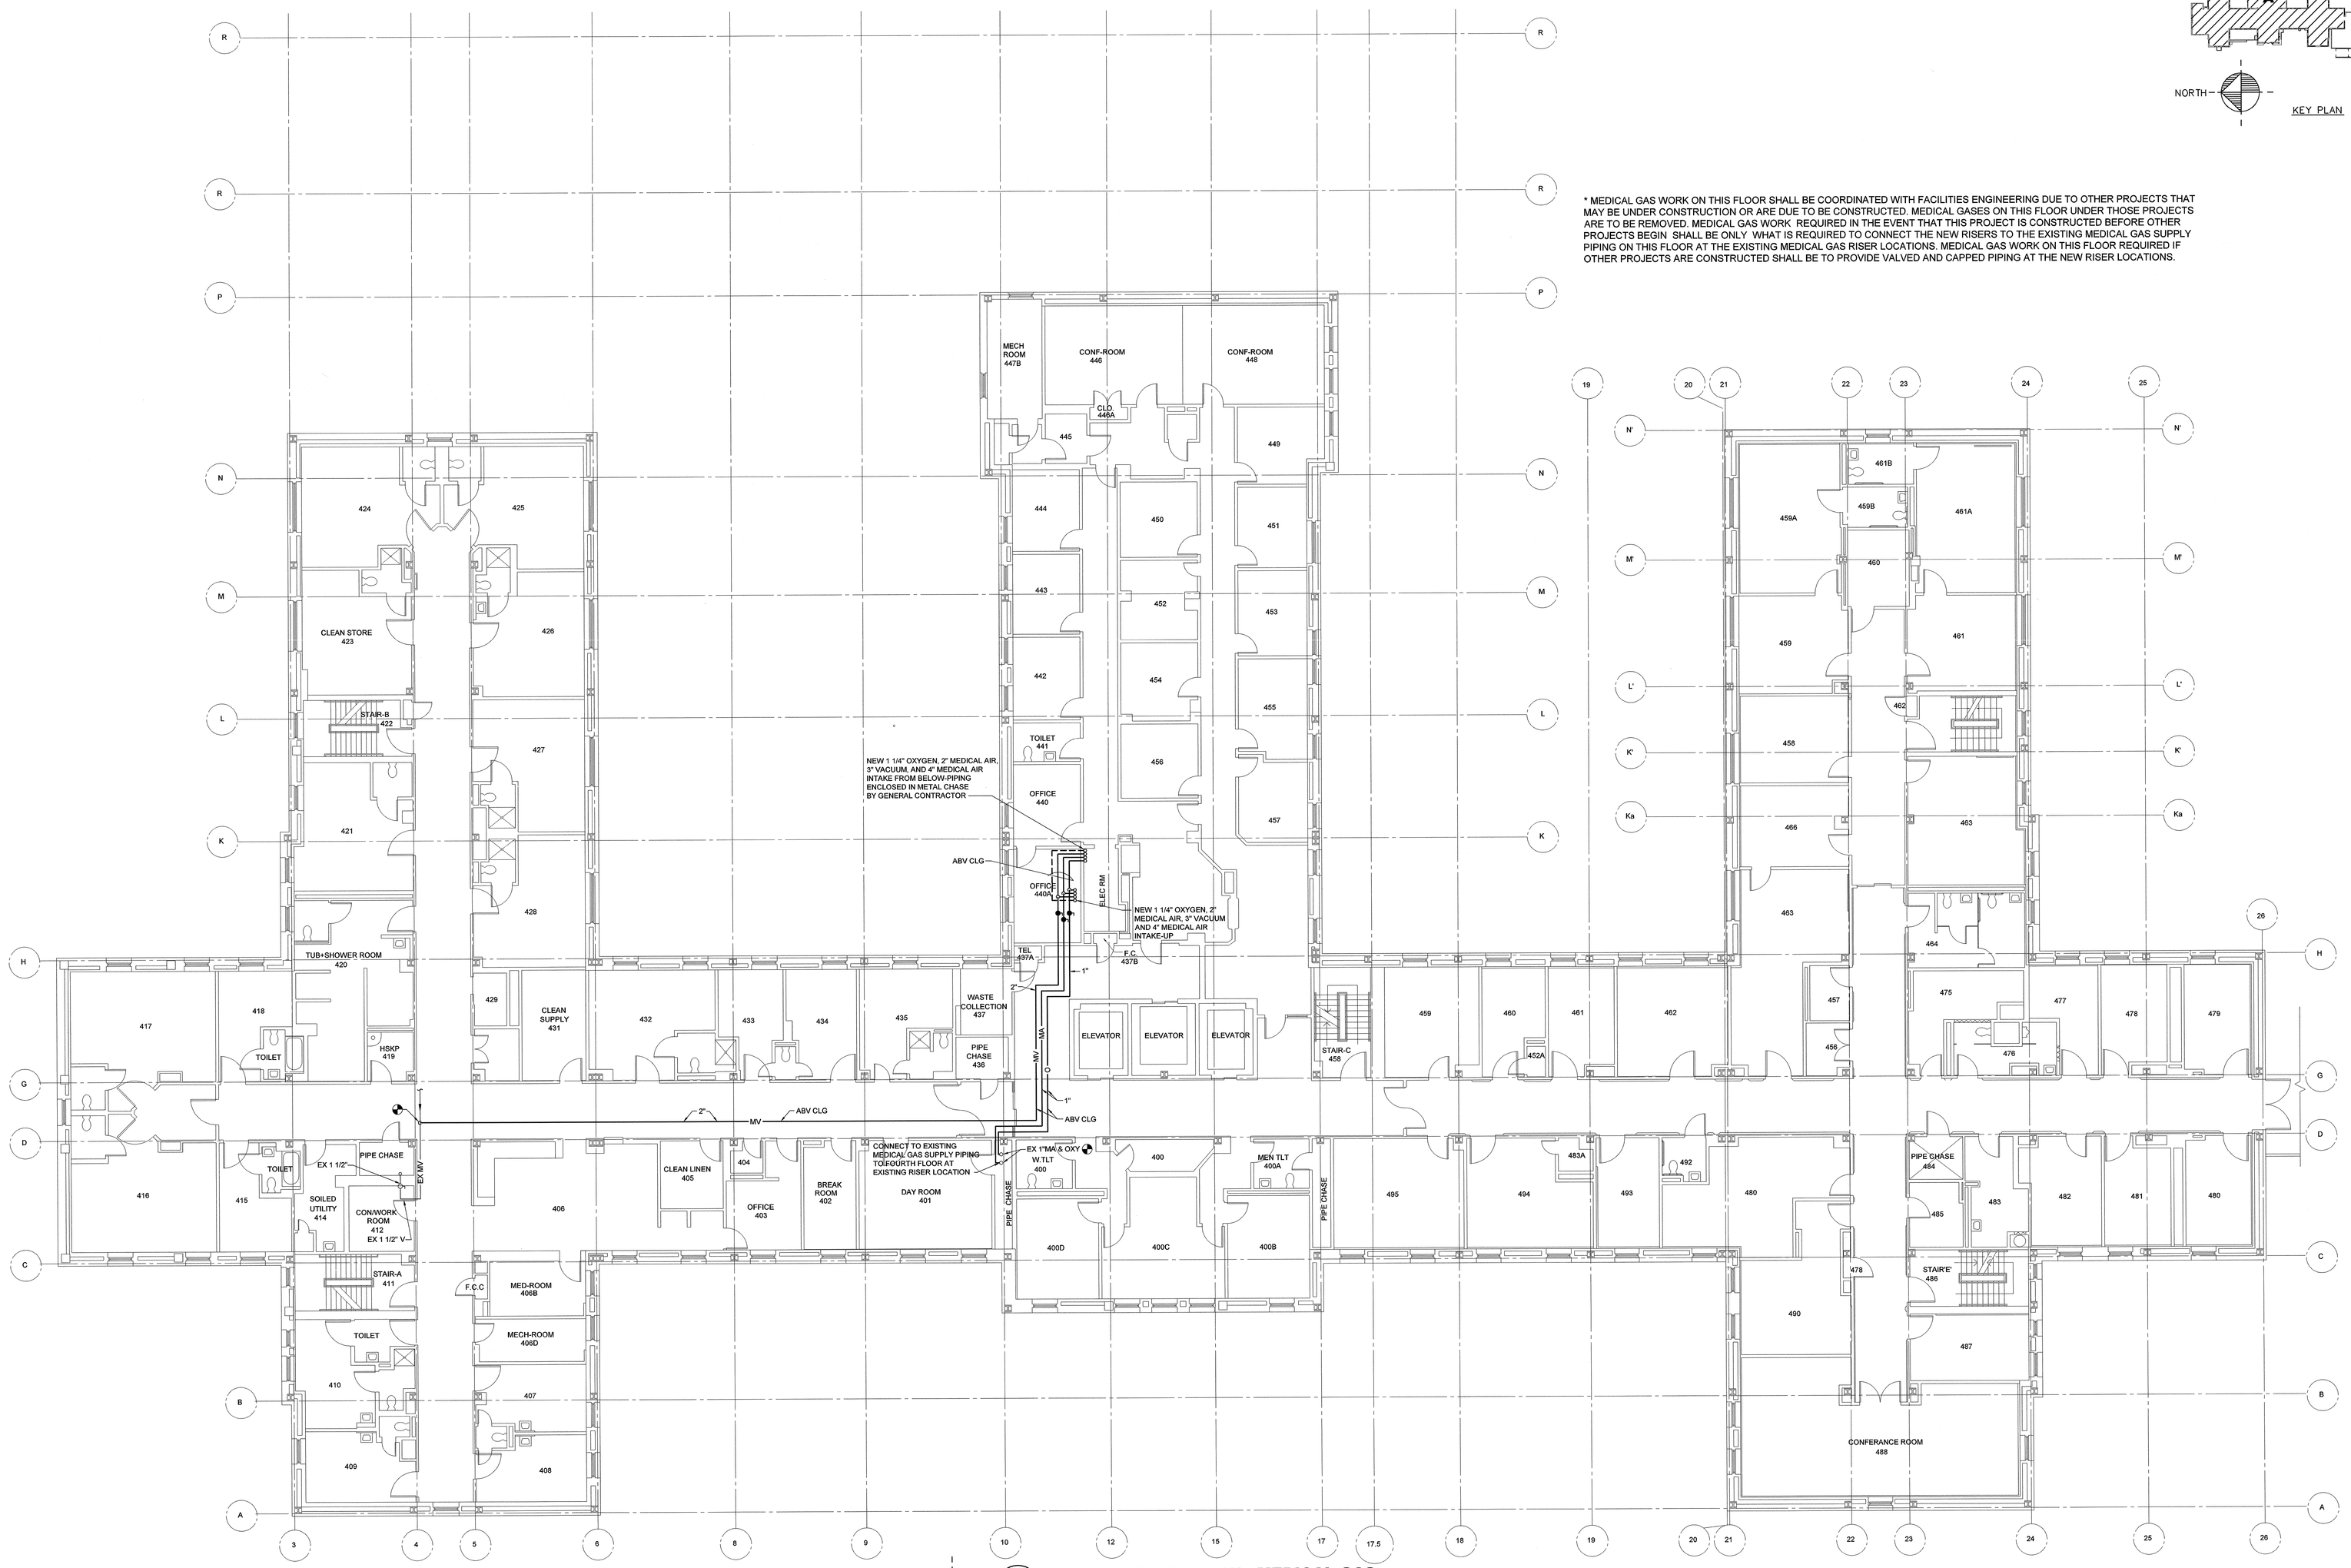

NORTH

A1 **FOURTH FLOOR PLAN - MEDICAL GAS**

Scale: 1/8" = 1'-0"

100% CONSTRUCTION DOCUMENTS

CONSULTANTS:

FIS Engineers Planners Surveyors Energy Consultants
H.F. LENZ COMPANY
1407 Scalp Avenue Johnstown, PA 15904
Phone: 814-269-9300 FAX: 814-269-9301
cadd@hflenz.com www.hflenz.com

TIMOTHY M. EARHART REGISTERED PROFESSIONAL ENGINEER 14738 STATE OF PENNSYLVANIA

ARCHITECT:

ARRAY healthcare facilities solutions
2520 Renaissance Boulevard, Suite 110
King of Prussia, PA 19406
t: 610.270.0599
f: 610.270.0995
www.arrayhfs.com

Project Number	Scale

Drawing Title: FOURTH FLOOR PLAN - BUILDING 1 - MEDICAL GAS

Approved: Project Director

Project Title: MEDICAL GAS SYSTEM REPLACEMENT PROJECT

Location: VAMC, CLARKSBURG

Date: 7/20/2012 | Checked: TME | Drawn: JLJ

VA Project Number: VA244-P-1491

Building Number: 01

Drawing Number: PL142A

Dwg. 37 of 44

Office of Facilities Management

Department of Veterans Affairs