KEY SPRINKLER NOTES:

(1) MODIFY EXIST. PIPE AND REPLACE WITH ADJUSTABLE CONCEALED CEILING TYPE SPRINKLER, COVER PLATE SHALL BE CUSTOM PAINTED.

SPRINKLER NOTES:

1.– SPRINKLER MODIFICATION SHALL BE DONE IN ACCORDANCE WITH NFPA–13 AND STATE FIRE MARSHALL.

2.– SUBMIT NECESSARY SPRINKLER SHOP DWGS. TO STATE FIRE MARSHALL FOR APPROVAL PRIOR TO COMMENCING ANY WORK.

3.– VERIFY LOCATION OF EXISTING SPRINKLER PIPES AND HEADS IN FIELD AND PREPARE SHOP DRAWINGS, RAISE PIPE AND HEADS AS REQUIRED FOR NEW CEILING HEIGHT.

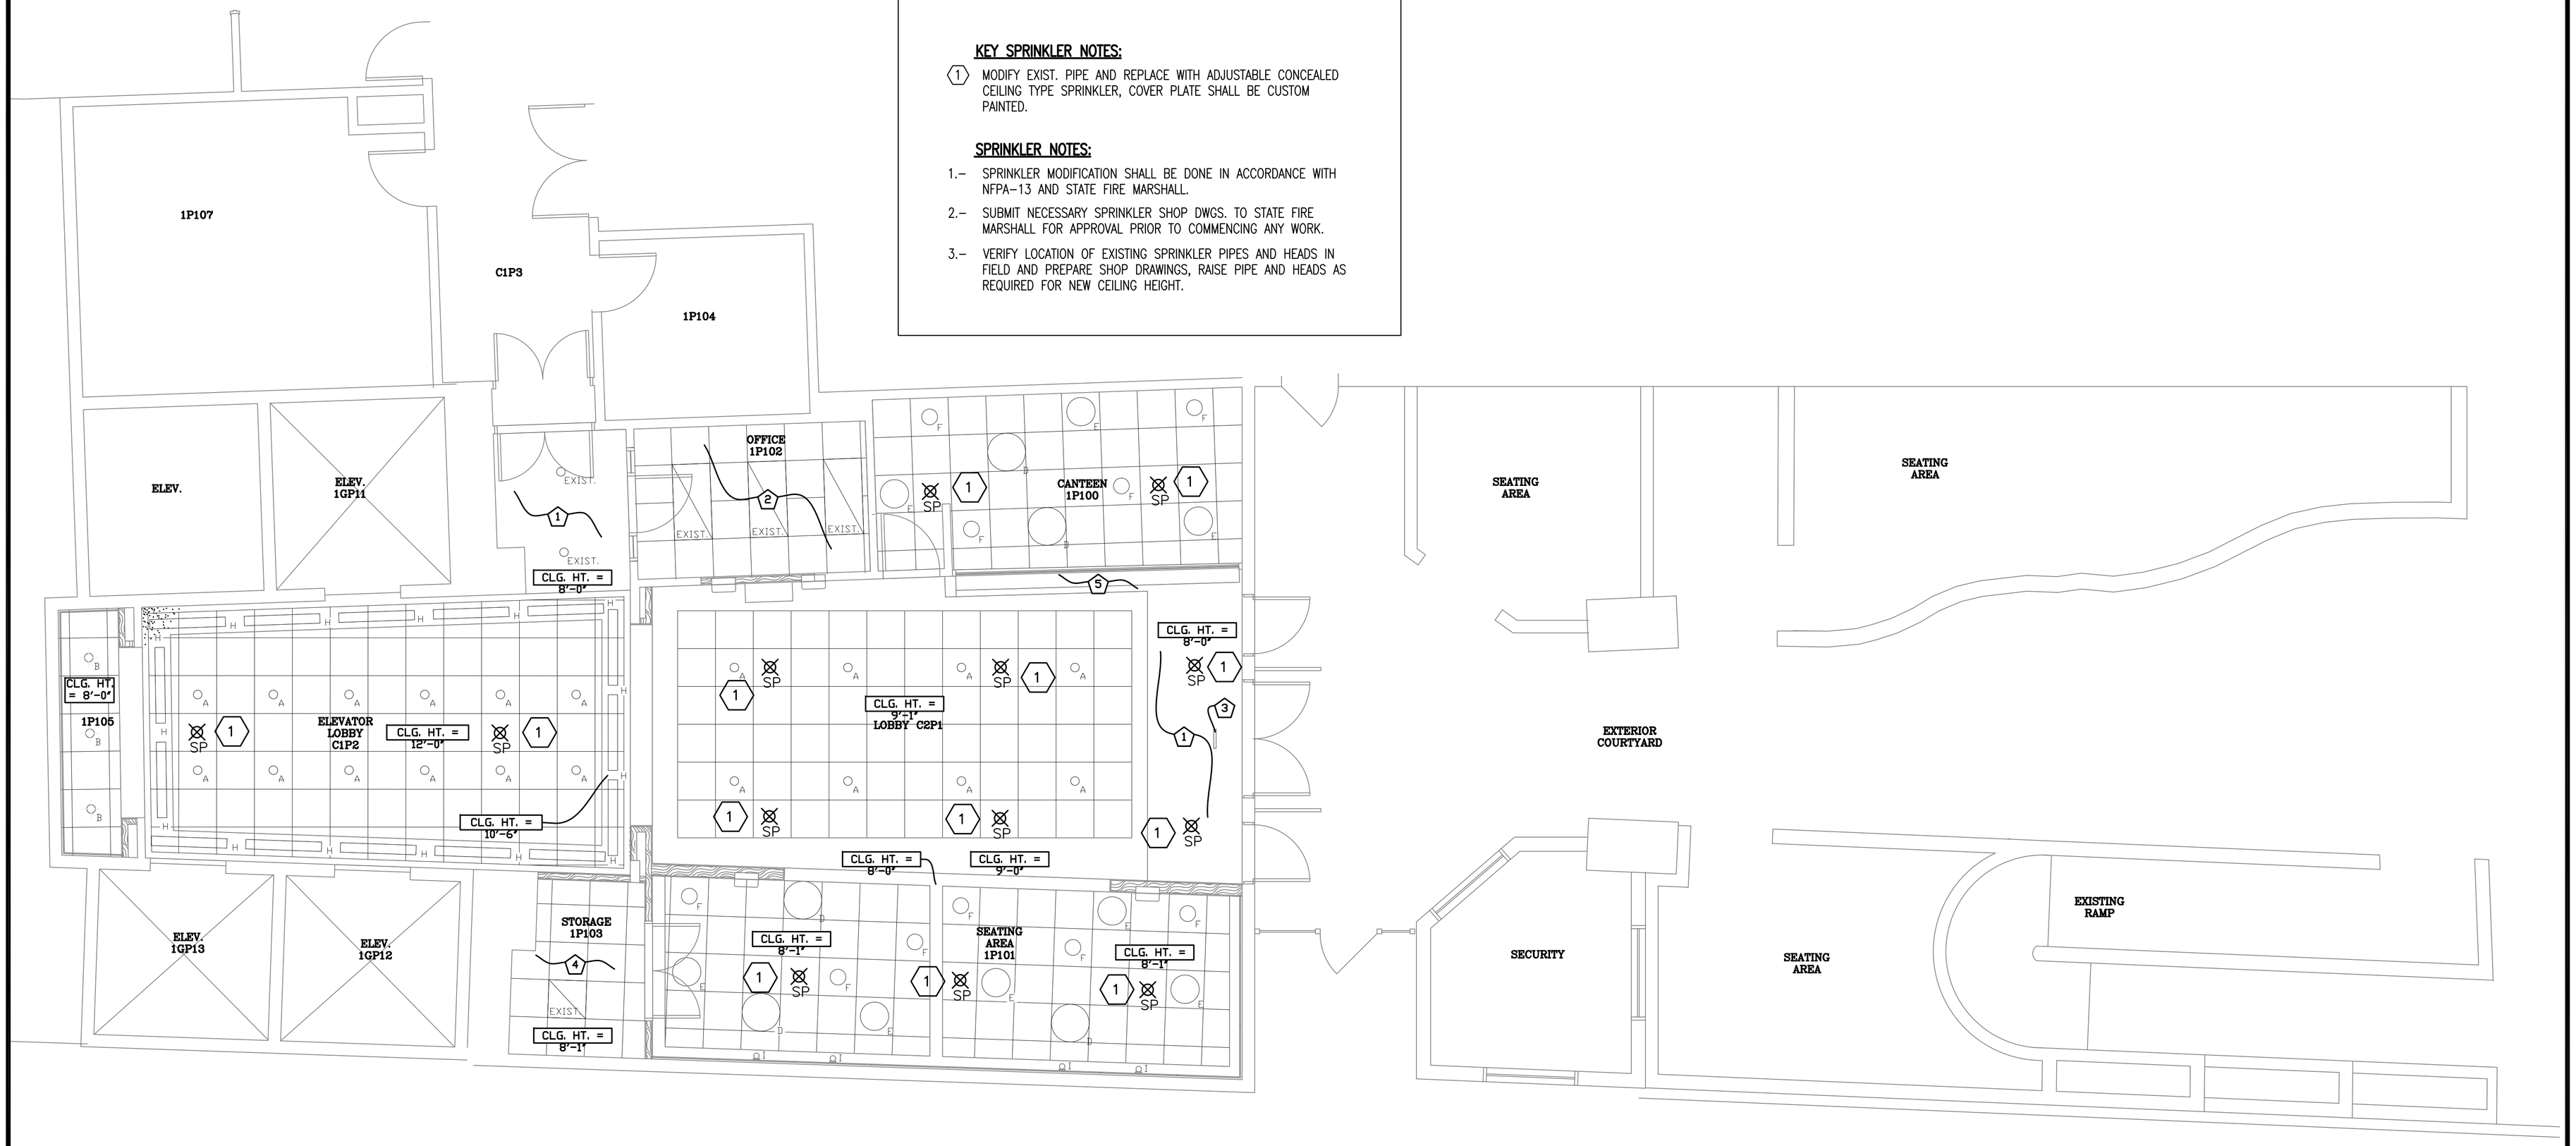

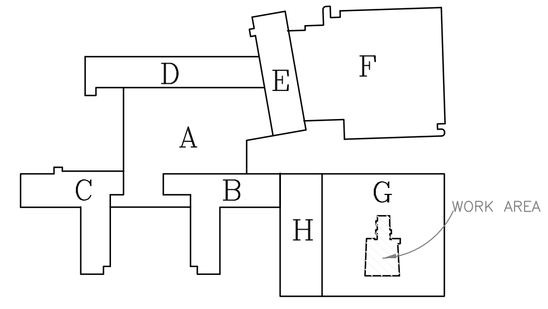

KEY PLAN
NOT TO SCALE

(1) ME-5 RENOVATION - FLOOR PLAN - SPRINKLER
SCALE: ¼" = 1'–0"

Revisions	Date

M-K ENGINEERING, INC.
CONSULTING ENGINEERS
HVAC–PLUMBING–FIRE PROTECTION–ELECTRICAL
4323 Division Street, Suite 211
Metairie, LA 70002
Tel:(504) 887–2376, Fax:(504) 887–2302
M–K Project No.: 0980

© 2009

Drawing Title: RENOVATION FLOOR PLAN SPRINKLER

Project Title: RENOVATE LOBBY OF 1G PARKING GARAGE

Date: 6/19/09

Project No.: 629-09-101 NRM

Approved: Division Chief

Approved: Service Director

Building Number | Checked | Drawn

Location: 1601 PERDIDO STREET NEW ORLEANS, LOUISIANA

Sheet No.: ME-5 5 OF 6

SOUTHEAST LOUISIANA VETERANS HEALTH CARE SYSTEM