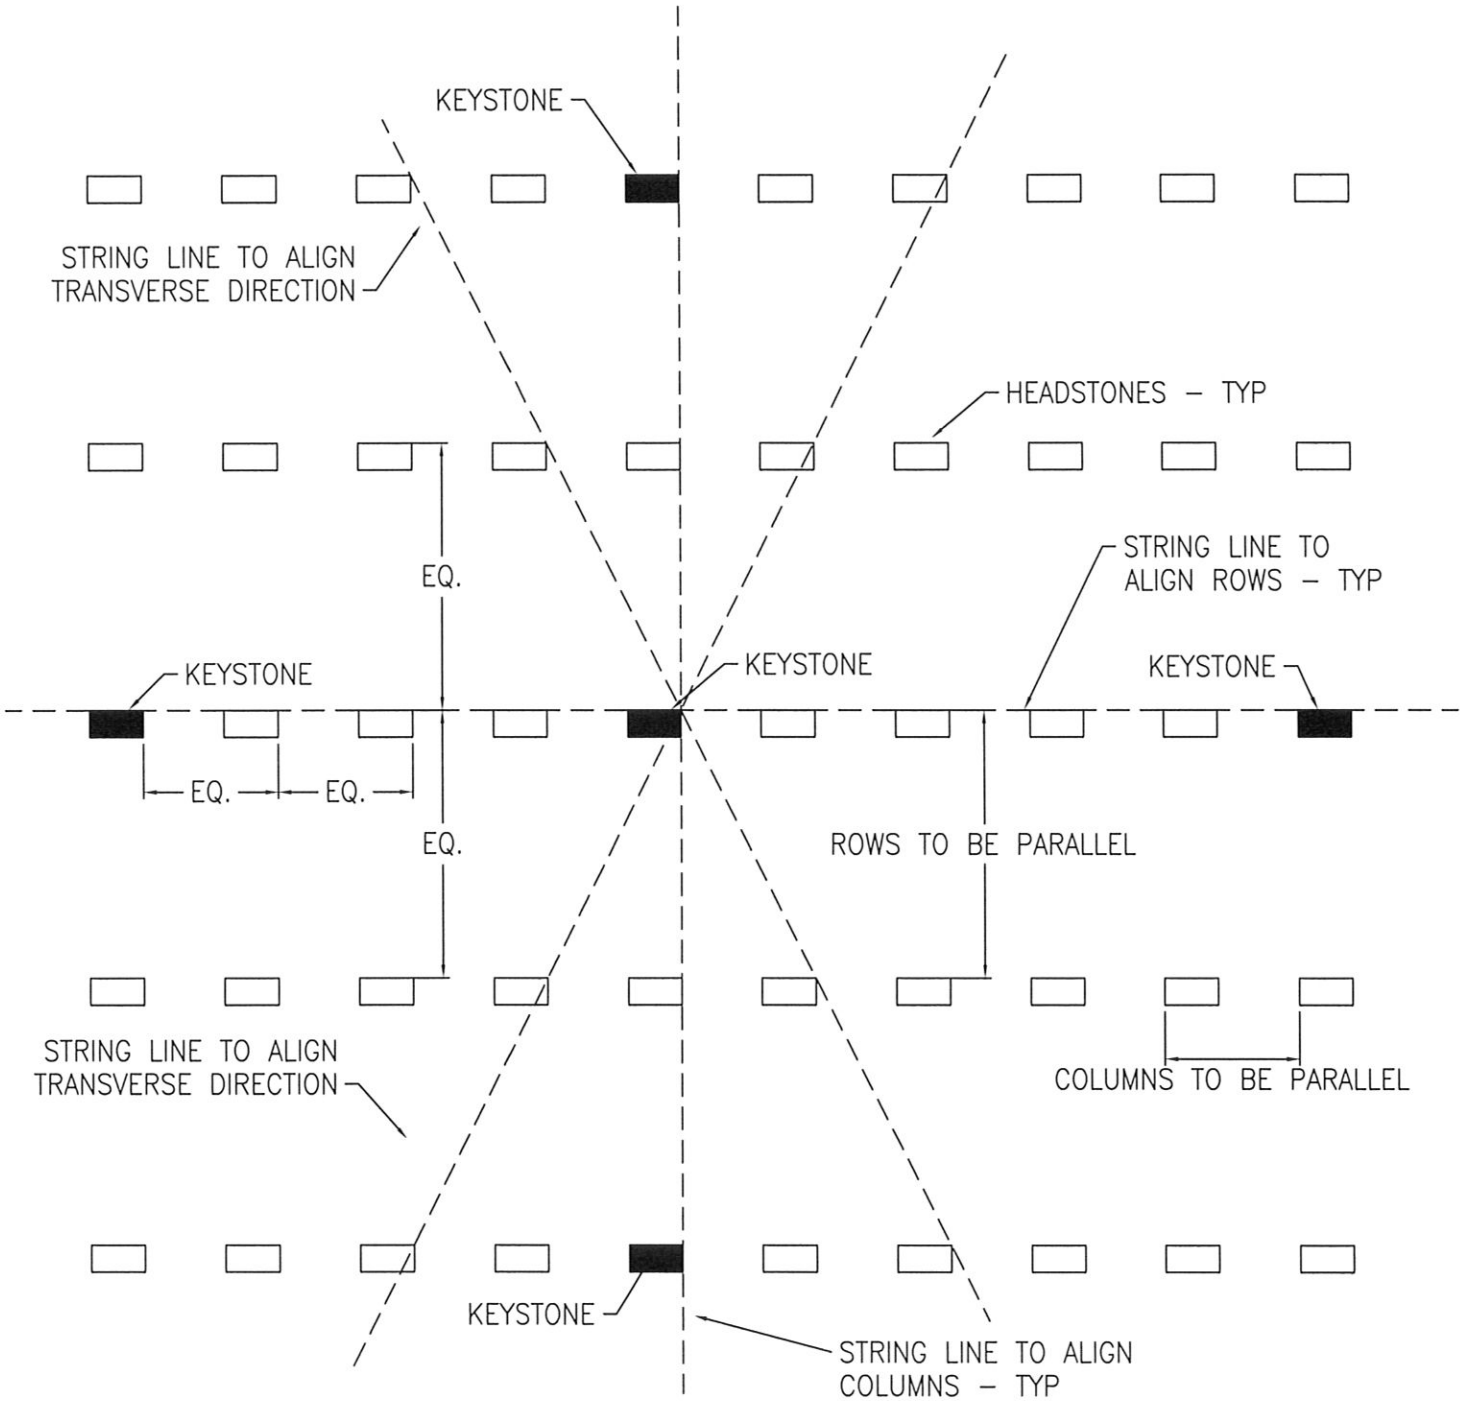

FLAT MARKERS

PLAN VIEW OF BURIAL SECTION REALIGNMENT