HARVARD AVENUE

FRESNO STREET

EXISTING TO REMAIN

EXISTING TO REMAIN

EXISTING TO REMAIN

EXISTING TO REMAIN

(E) LANDSCAPE TO REMAIN

EXISTING BUILDING 34

FUEL TANK (15,000 GALLONS)

FUEL TANK (15,000 GALLONS)

8" CONCRETE CURB BASE WITH 6' CHAIN LINK FENCE W/PRIVACY SLATS

PARKING LOT C

EXISTING BUILDING 1

EXISTING BUILDING OP

(E) LANDSCAPE TO REMAIN

E CS503

(E) LANDSCAPE TO REMAIN

(E) LANDSCAPE TO REMAIN

(E) ROCKS TO REMAIN

(E) ROCKS TO REMAIN

(E) ROCKS TO REMAIN

CONTINUED ON PAGE CL103

REFER TO SHEET CL100 FOR LANDSCAPE MATERIAL REFERENCES

CONTINUED ON PAGE CL101

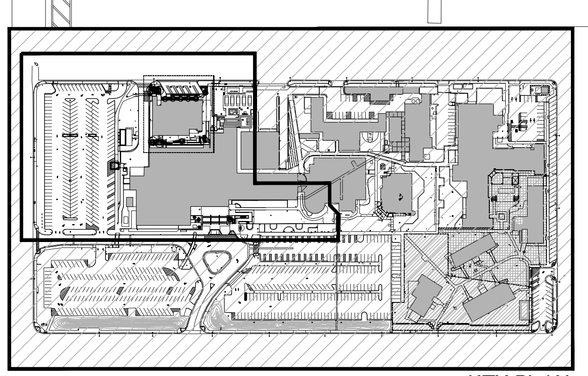

KEY PLAN

N

SCALE: 1"=20'

100% SUBMITTAL - FOR CONSTRUCTION

Revisions	Date

CONSULTANTS:

REGISTERED PROFESSIONAL ENGINEER ESTEBAN T. PAULI No.C51761 Exp. 6-30-14 CIVIL STATE OF CALIFORNIA

ARCHITECT/ENGINEERS:
PAULI ENGINEERING, INC.
2501 W. SHAW AVE., #121, FRESNO, CA 93711
PH: (559)237-4408 - FAX: (559)237-4409
E-MAIL: paulienginee ring@sbcglobal.net
www.paulienginee ring.com

Drawing Title: PROPOSED LANDSCAPE

Approved Project Director:

Project Title: SITE IRRIGATION AND LANDSCAPE IMPROVEMENTS

Location: 2615 E. Clinton Ave, Fresno, CA

Date: 1/3/2013 | Checked | Drawn

Project Number: 570-12-200

Building Number: Campus

Drawing Number: CL102 Dwg. of --

Office of Construction and Facilities Management

Department of Veterans Affairs

VA FORM 08-6231