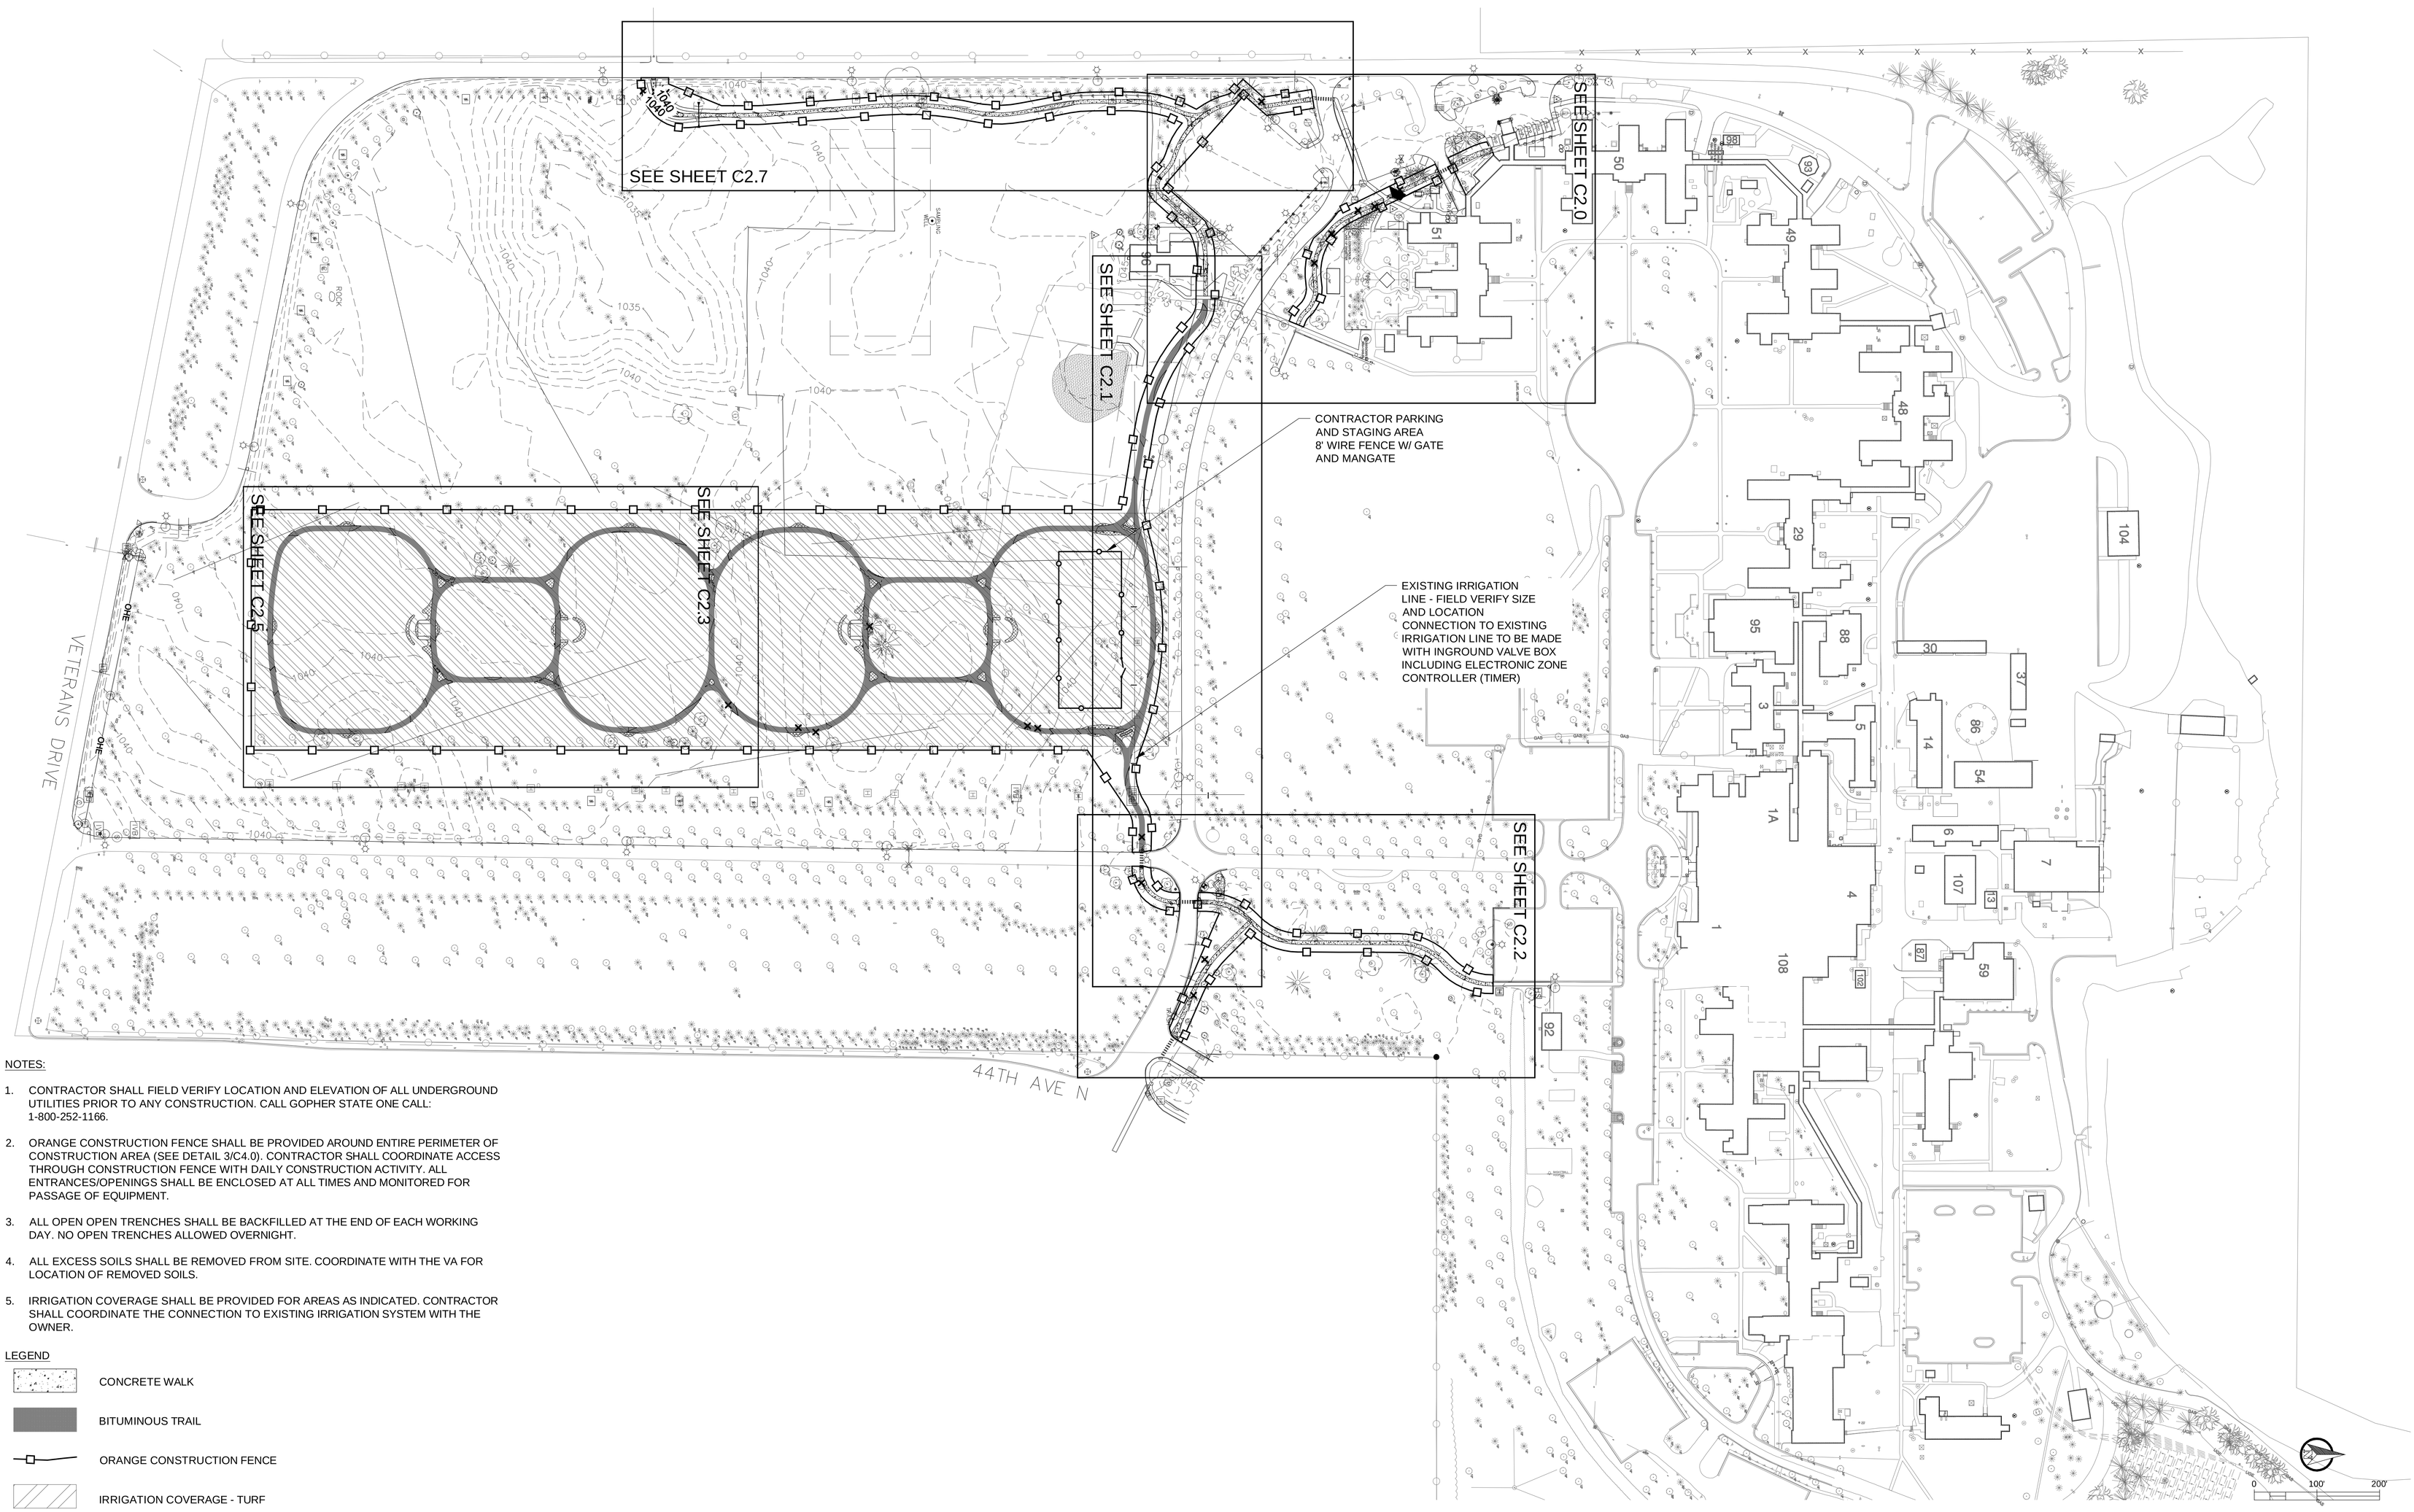

NOTES:

1. CONTRACTOR SHALL FIELD VERIFY LOCATION AND ELEVATION OF ALL UNDERGROUND UTILITIES PRIOR TO ANY CONSTRUCTION. CALL GOPHER STATE ONE CALL: 1-800-252-1166.
2. ORANGE CONSTRUCTION FENCE SHALL BE PROVIDED AROUND ENTIRE PERIMETER OF CONSTRUCTION AREA (SEE DETAIL 3/C4.0). CONTRACTOR SHALL COORDINATE ACCESS THROUGH CONSTRUCTION FENCE WITH DAILY CONSTRUCTION ACTIVITY. ALL ENTRANCES/OPENINGS SHALL BE ENCLOSED AT ALL TIMES AND MONITORED FOR PASSAGE OF EQUIPMENT.
3. ALL OPEN OPEN TRENCHES SHALL BE BACKFILLED AT THE END OF EACH WORKING DAY. NO OPEN TRENCHES ALLOWED OVERNIGHT.
4. ALL EXCESS SOILS SHALL BE REMOVED FROM SITE. COORDINATE WITH THE VA FOR LOCATION OF REMOVED SOILS.
5. IRRIGATION COVERAGE SHALL BE PROVIDED FOR AREAS AS INDICATED. CONTRACTOR SHALL COORDINATE THE CONNECTION TO EXISTING IRRIGATION SYSTEM WITH THE OWNER.

LEGEND

- CONCRETE WALK
- BITUMINOUS TRAIL
- ORANGE CONSTRUCTION FENCE
- IRRIGATION COVERAGE - TURF
- IRRIGATION COVERAGE - PLANTINGS

100% CD'S - FOR CONSTRUCTION

Scale: As Shown

Revisions	Date
-	-
-	-
-	-
-	-
-	-
-	-
-	-
-	-
AMENDMENT	02-11-2013

Design Tree ENGINEERING AND LAND SURVEYING

Alexandria Office
120 17th Avenue W.
Alexandria, MN 56308
(320) 762-1290

St. Cloud Office
3339 West St. Germain, Suite 250
St. Cloud, MN 56301
(320) 217-5557

JLG architects

Alexandria
525 Broadway Street
Alexandria, MN 56308
phone 320.759.9030
facsimile 320.759.9062
www.jlgarchitects.com

copyright © 2012

STAMP/SEAL:

I HEREBY CERTIFY THAT THIS PLAN, SPECIFICATION, OR REPORT WAS PREPARED BY ME OR UNDER MY DIRECT SUPERVISION, AND THAT I AM A DULY LICENSED ENGINEER UNDER THE LAWS OF THE STATE OF MINNESOTA.

GINA M. DULLINGER — REG. NO. 45489
DATE: 10/16/2012

Drawing Title: OVERALL SITE LAYOUT PLAN AND SHEET INDEX

Approved: Project Director

Project Title: CREATE CAMPUS WALKING PATH

Location: VA MEDICAL CENTER, ST. CLOUD, MN 56303

Date: 10/16/2012 | Checked: DJF | Drawn: GMD

Project Number: 02212002

Building Number:

Drawing Number: C1.0

Dwg. 3 of 24

VAMC SAINT CLOUD MN

VA FORM 08-6231

F:\Design Tree Engineering\Projects\022 - JLG Architects\02212002 - St. Cloud VA Walking Path\constructs\Civil\02212002-C-BASE PROPOSED.dwg 2-11-13 03:00:43 PM gmd