CONCEPT ONLY – NOT FOR CONSTRUCTION

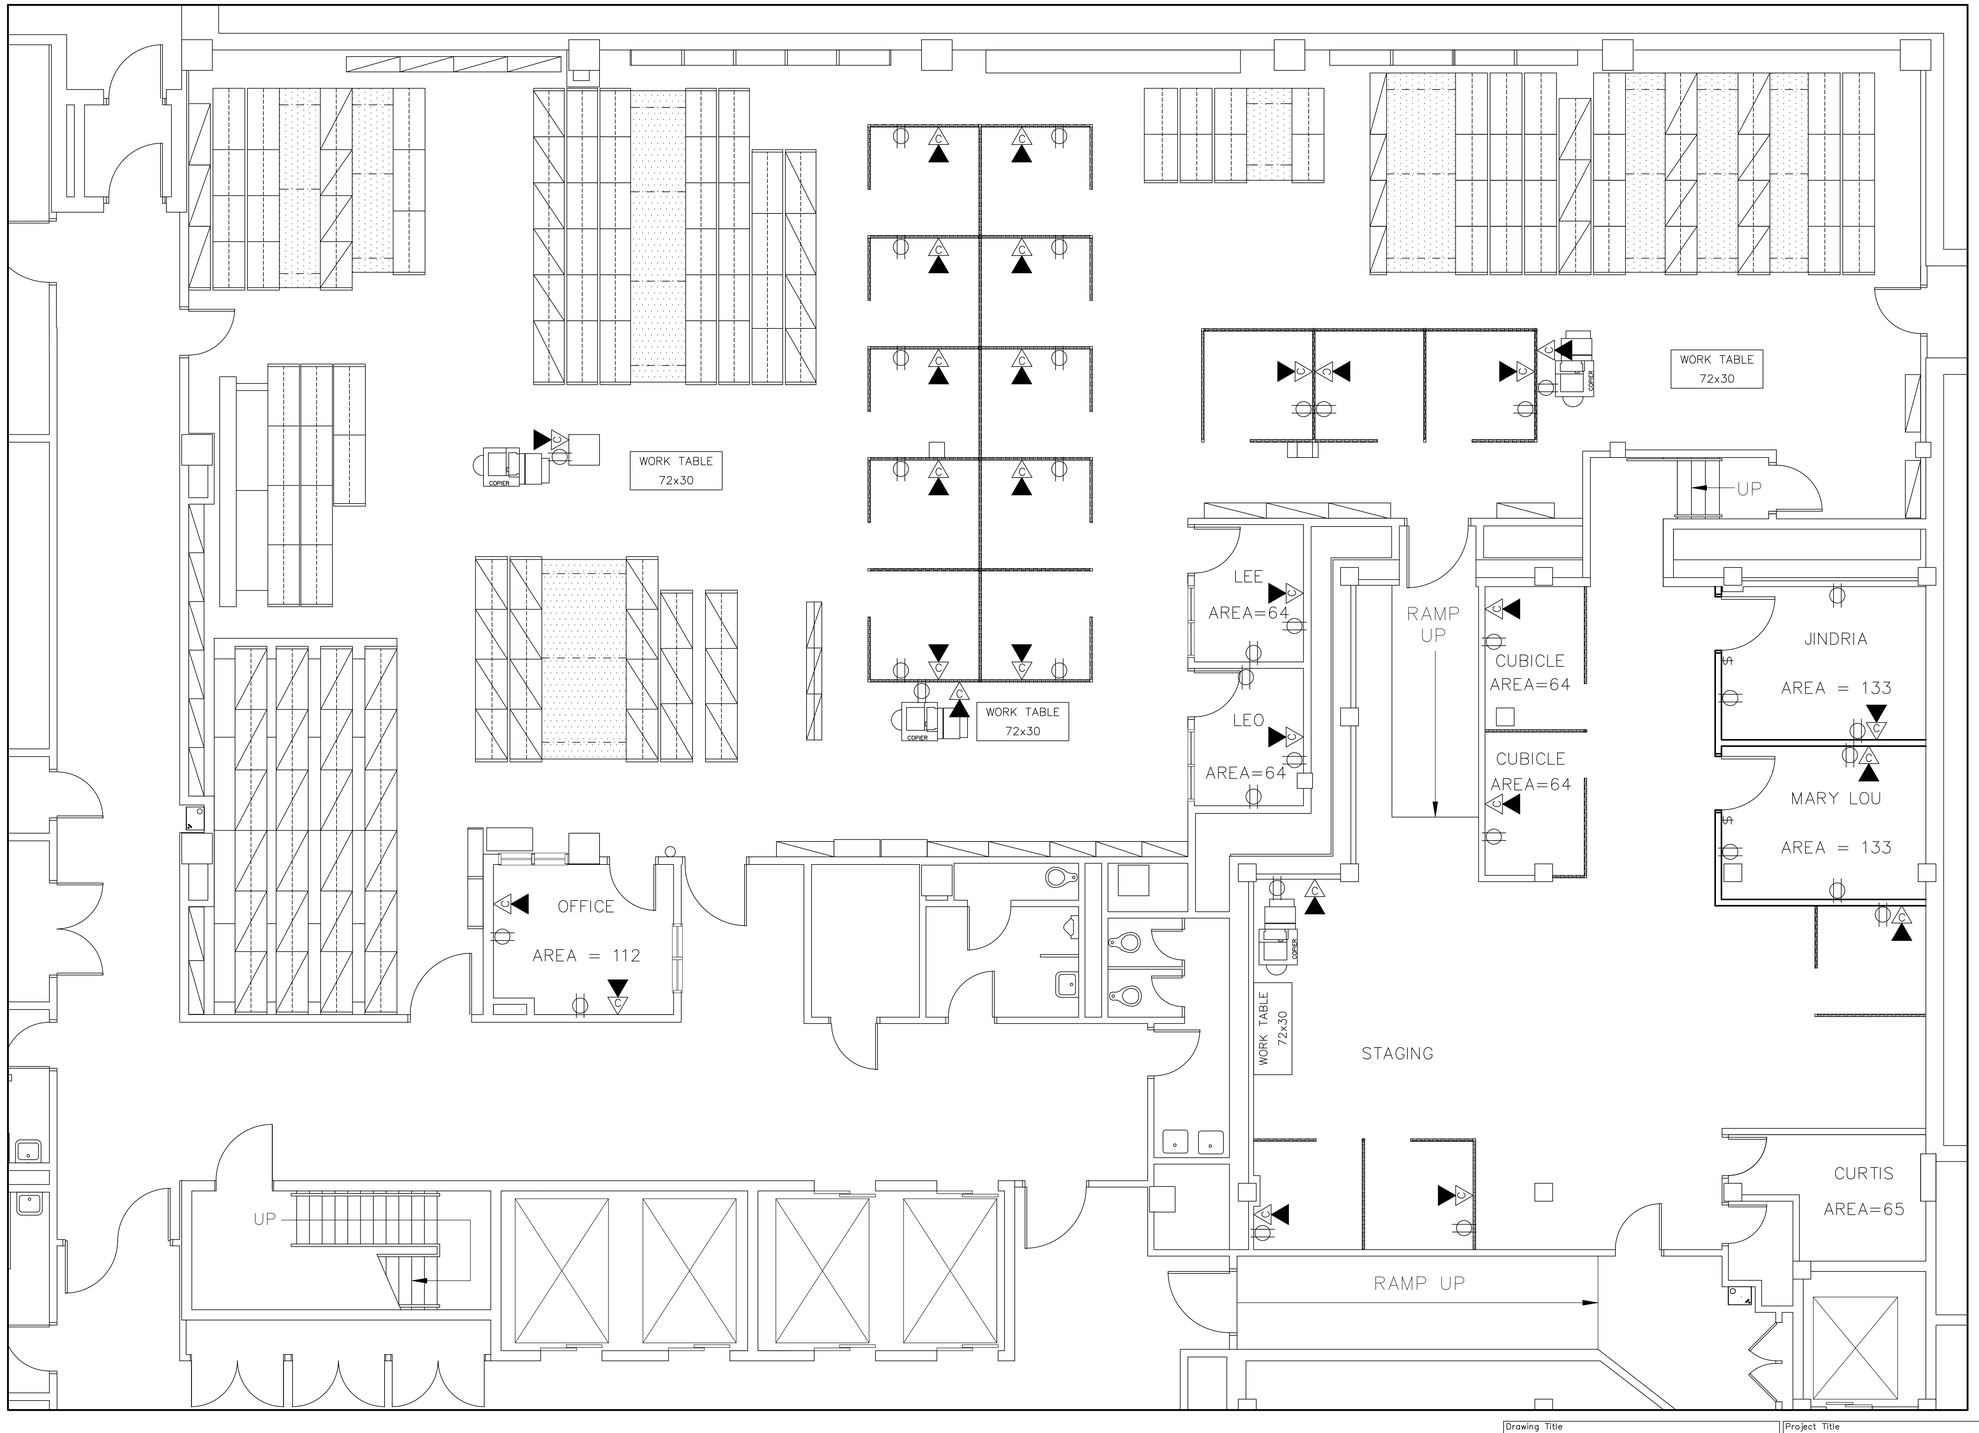

SCALE: 1/4" =1'-0"

AREA ≈ 7200 SF

Drawing Title: GARRISON BASEMENT	Project Title: MEDICAL RECORDS CONCEPT – R2		Date: JUNE 2009
			Project No.: 635-XX-XXX
Approved: Divison Chief	Building Number: 1	Checked: XXX / Drawn: KIH	DRAWING NO. A-1
Approved: Service Director	Location: VA MEDICAL CENTER OKLAHOMA CITY, OKLAHOMA		Dwg. 1 of 1

DEPARTMENT of VETERANS AFFAIRS