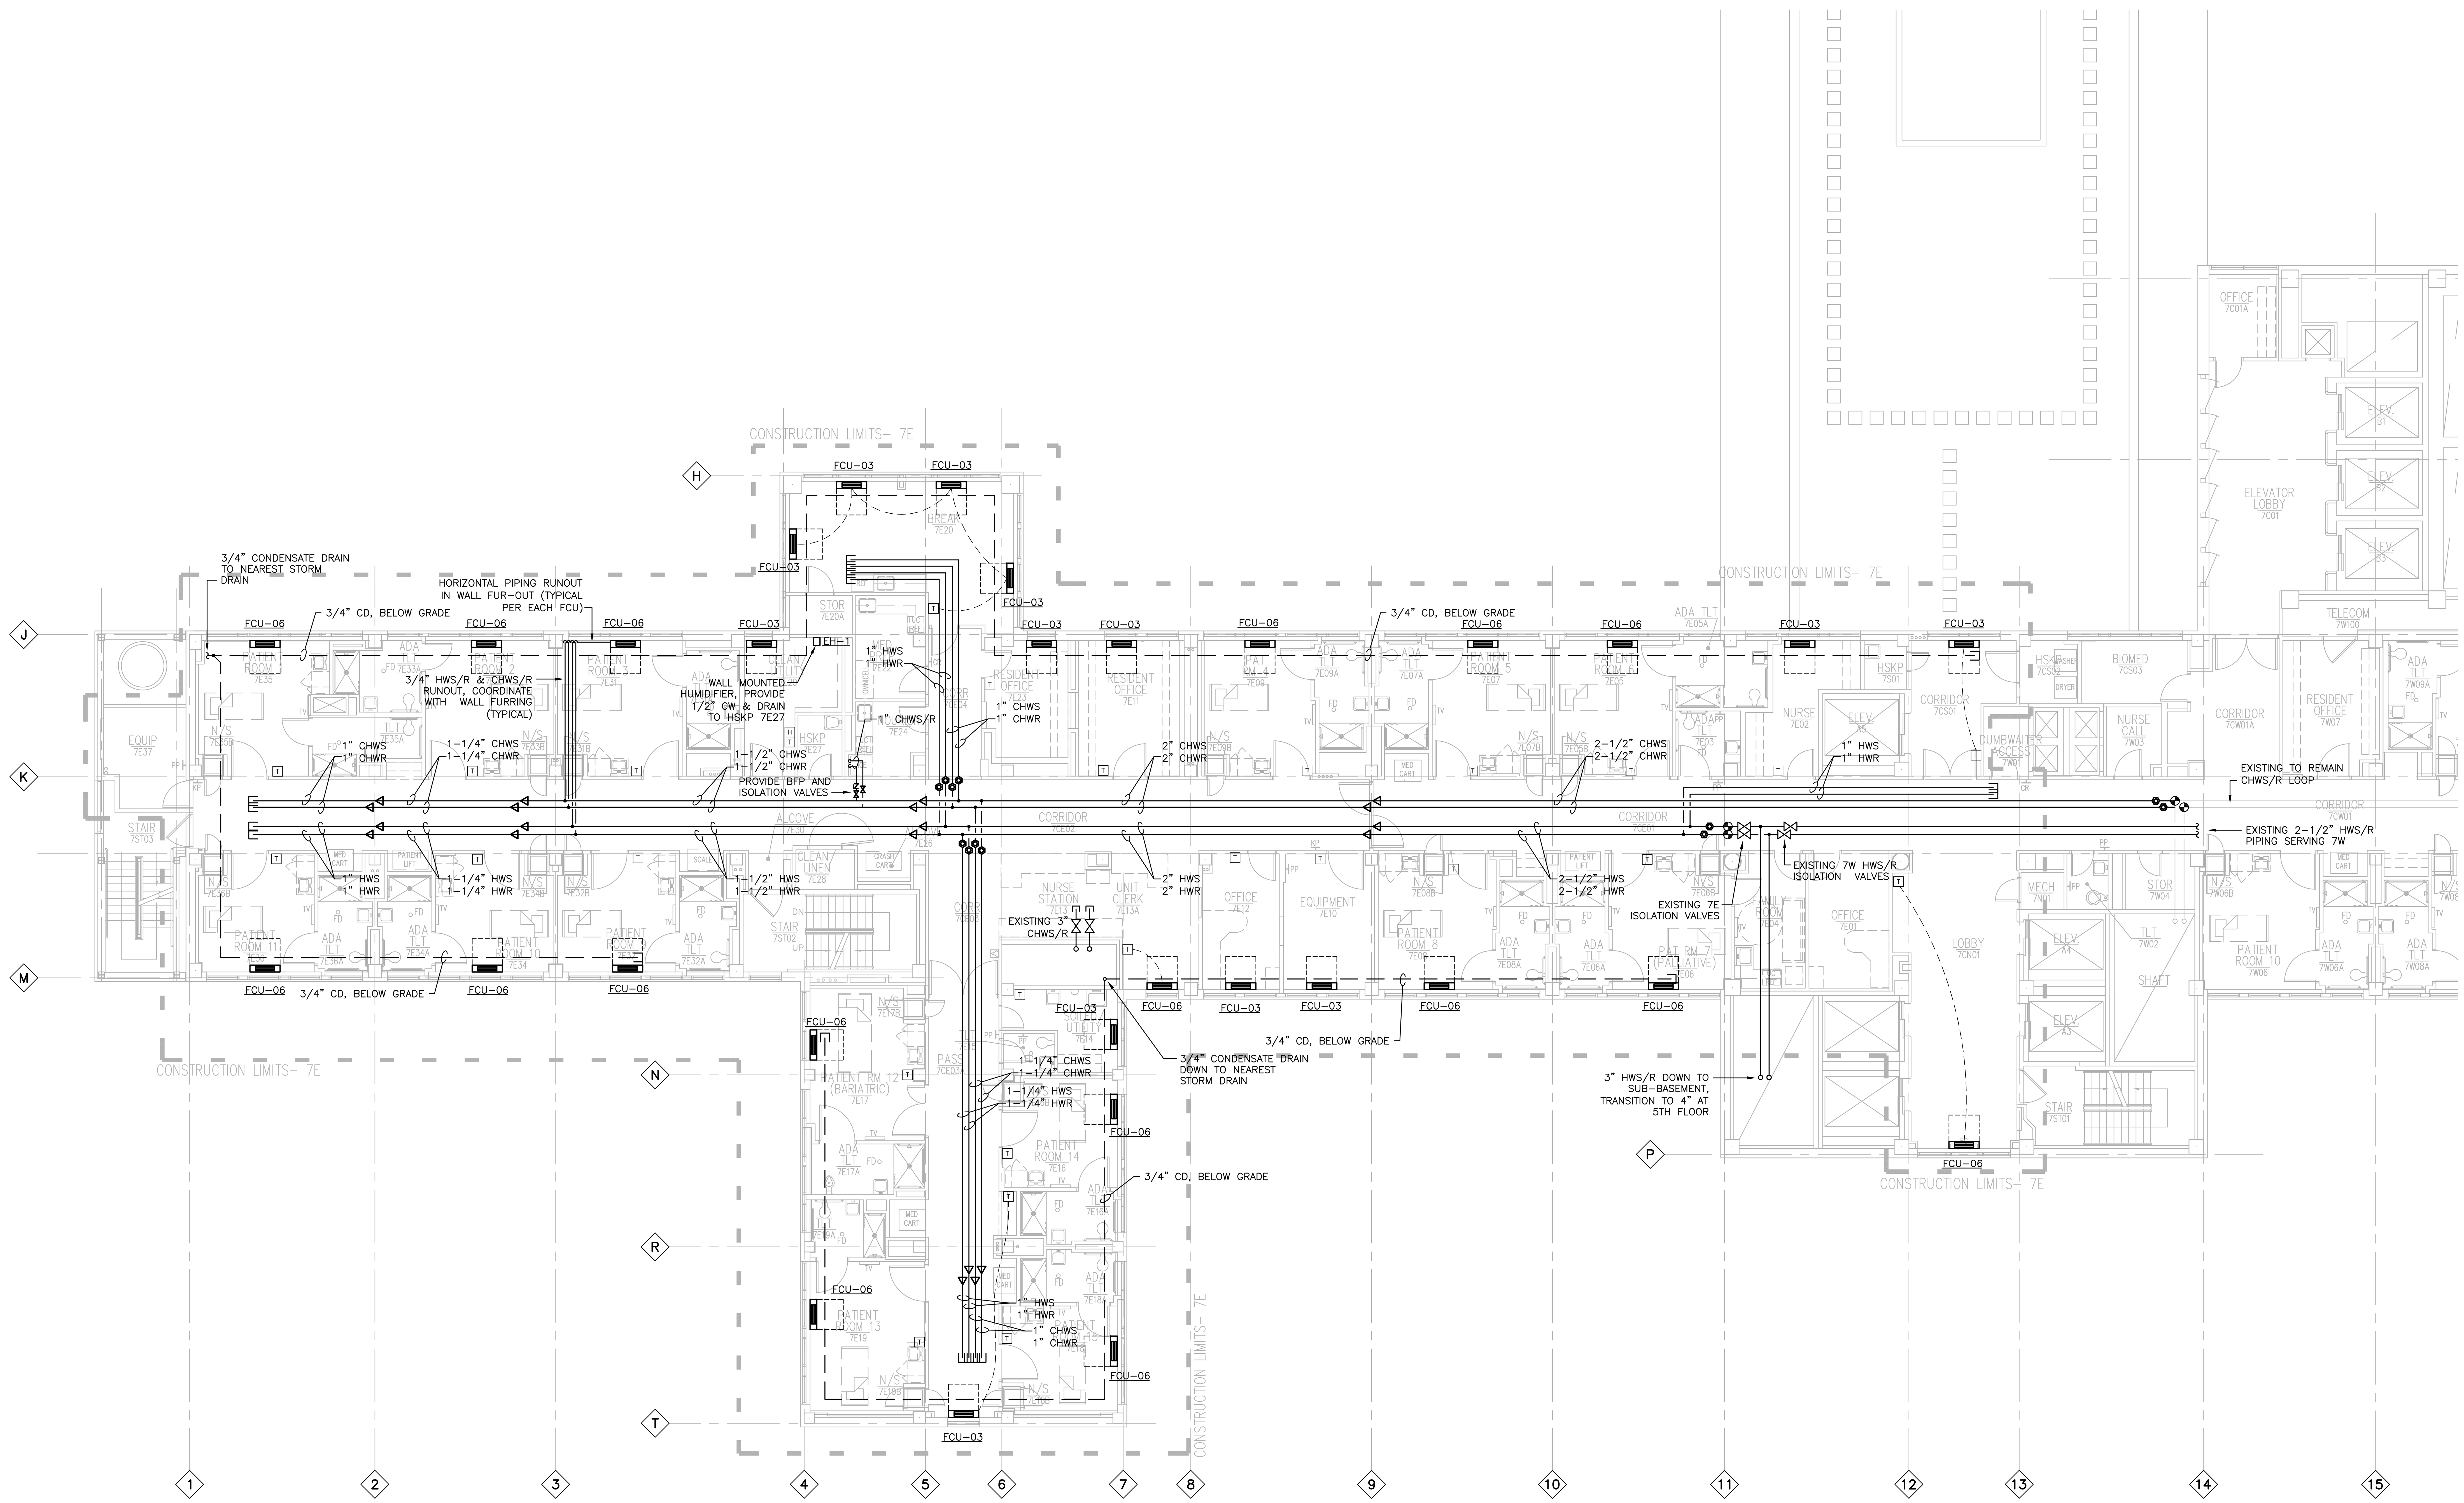

1 MECHANICAL NEW WORK PLAN - 7E
SCALE: 1/8"=1'-0"

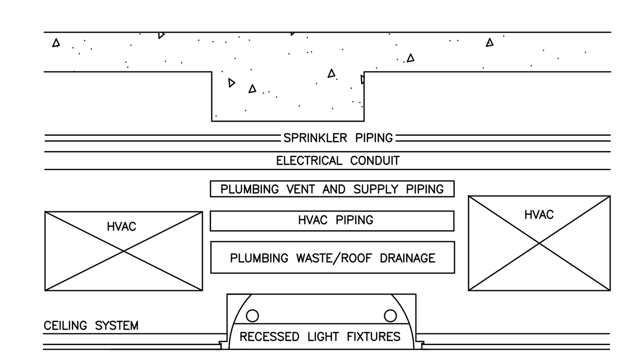

FULLY SPRINKLERED
FOR CONSTRUCTION

Revisions:	Date

KEY PLAN:

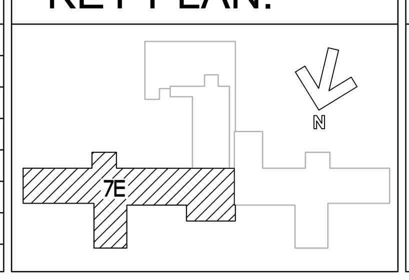

STAMP:

STATE OF MARYLAND JAWAHAR L. CHAUDHARY No. 8646 REGISTERED PROFESSIONAL ENGINEER

CONSULTANTS:

NIKA Technologies, Inc.
Engineering and Management Consultants
11400 Rockville Pike, Ste 505
N. Bethesda, MD 20852
p: 301.770.3520 f: 301.770.3521
www.nikatechnologies.com

ARCHITECT/ENGINEERS:

Plunkett Raysich Architects, LLP
11000 West Park Place ▲ Milwaukee WI 53224 ▲ Tel 414 359-3060 ▲ Fax 414 359-3070
Intelligent Designs Inspired Results
w w w . p r a r c h . c o m

Drawing Title: **MECHANICAL 7TH FLOOR - NEW WORK PLAN - PIPE**

Approved: Project Director

Project Title: RENOVATE INPATIENT MEDICAL/SURGICAL WARD 7E

Location: Iowa City VA Medical Center

Date: 07/07/2009 | Checked: MS | Drawn: MS

Project Number: R636A8-10-001

Building Number: 1

Drawing Number: **1-H6**
Dwg. **20** of **44**

Office of Construction and Facilities Management

Department of Veterans Affairs

VA FORM 08-6231