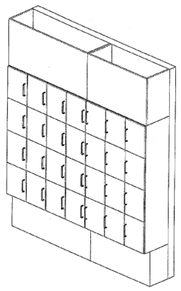

Note: This drawing is an artistic interpretation of the general appearance of the design. It is not meant to be an exact rendition. | amcase AMERICAN MADE CASE | Designed: 10/15/2008 Printed: 10/15/2008

5 | 02 Locker.ofd | 02 Locker.ofd | Drawing #: 1

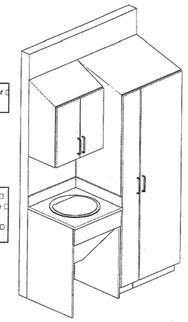

Note: This drawing is an artistic interpretation of the general appearance of the design. It is not meant to be an exact rendition. | amcase AMERICAN MADE CASE | Designed: 8/15/2008 Printed: 5/8/2009

4 | 01 Patient Room Left.ofd | 01 Patient Room Left.ofd | Drawing #: 1

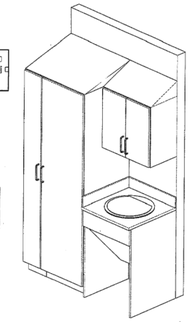

Note: This drawing is an artistic interpretation of the general appearance of the design. It is not meant to be an exact rendition. | amcase AMERICAN MADE CASE | Designed: 8/15/2008 Printed: 5/8/2009

7 | 02 Patient-Room Right.ofd | 02 Patient Room Right.ofd | Drawing #: 1

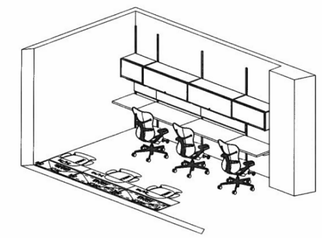

Pigott Inc.	Client Signature		Signature Date
3815 Ingersoll Ave. Des Moines, Iowa 50312	Client	VAMC	Project # 13524.001
2345 Blairs Ferry Rd. NE, Suite G Cedar Rapids, Iowa 52402	Location	IOWA CITY, IA	Account Executive BRETT H.
5627 Corey Ave. Davenport, Iowa 52807	Project Description	7 EAST–RESIDENT– 7E12	Designer LINDA R.
	Start Date 05.22.08	Revision Date 05.06.09	Released for Install NO
	Plan Type PLAN/3D	Scale NOT TO SCALE	Sheet # PLAN/3D

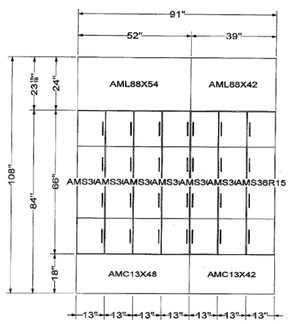

All dimensions ,size designations given are subject to verification on job site and adjustment to fit job conditions. | amcase AMERICAN MADE CASE | This is an original design and must not be released or copied unless applicable fee has been paid or job order placed. | Designed: 10/15/2008 Printed: 10/15/2008

6 | 02 Locker.ofd | El 1 | Drawing #: 1

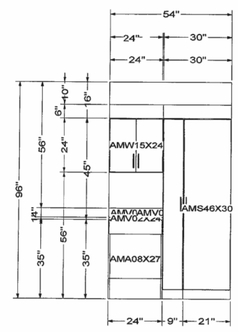

All dimensions ,size designations given are subject to verification on job site and adjustment to fit job conditions. | amcase AMERICAN MADE CASE | This is an original design and must not be released or copied unless applicable fee has been paid or job order placed. | Designed: 8/15/2008 Printed: 5/8/2009

5 | 01 Patient Room Left.ofd | El 1 | Drawing #: 1

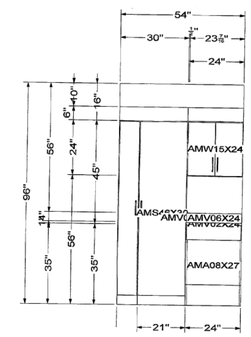

All dimensions ,size designations given are subject to verification on job site and adjustment to fit job conditions. | amcase AMERICAN MADE CASE | This is an original design and must not be released or copied unless applicable fee has been paid or job order placed. | Designed: 8/15/2008 Printed: 5/8/2009

8 | 02 Patient Room Right.ofd | El 1 | Drawing #: 1

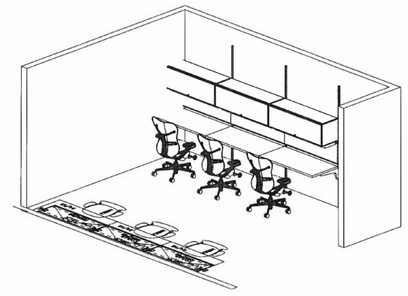

Pigott Inc.	Client Signature		Signature Date
3815 Ingersoll Ave. Des Moines, Iowa 50312	Client	VAMC	Project # 13524.001
2345 Blairs Ferry Rd. NE, Suite G Cedar Rapids, Iowa 52402	Location	IOWA CITY, IA	Account Executive BRETT H.
5627 Corey Ave. Davenport, Iowa 52807	Project Description	7 EAST–RESIDENT– 7E11	Designer LINDA R.
	Start Date 05.22.08	Revision Date 05.06.09	Released for Install NO
	Plan Type PLAN/3D	Scale NOT TO SCALE	Sheet # PLAN/3D

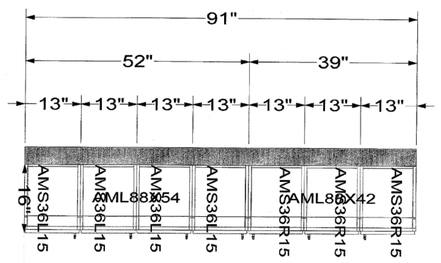

All dimensions ,size designations given are subject to verification on job site and adjustment to fit job conditions. | amcase AMERICAN MADE CASE | This is an original design and must not be released or copied unless applicable fee has been paid or job order placed. | Designed: 10/15/2008 Printed: 10/15/2008

7 | 02 Locker.ofd | All Items | Drawing #: 1

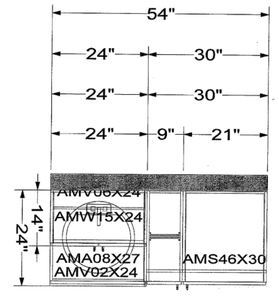

All dimensions ,size designations given are subject to verification on job site and adjustment to fit job conditions. | amcase AMERICAN MADE CASE | This is an original design and must not be released or copied unless applicable fee has been paid or job order placed. | Designed: 8/15/2008 Printed: 5/8/2009

6 | 01 Patient Room Left.ofd | All Items | Drawing #: 1

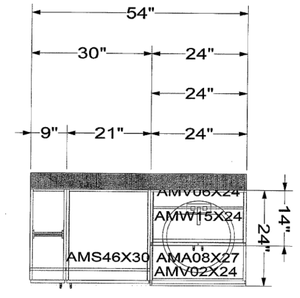

All dimensions ,size designations given are subject to verification on job site and adjustment to fit job conditions. | amcase AMERICAN MADE CASE | This is an original design and must not be released or copied unless applicable fee has been paid or job order placed. | Designed: 8/15/2008 Printed: 5/8/2009

9 | 02 Patient Room Right.ofd | All Items | Drawing #: 1

MODULAR CASEWORK INFORMATION
NOT TO SCALE

Department of Veteran Affairs
Iowa City VAMC
601 Highway 6W
Iowa City, IA 52246

FULLY SPRINKLERED
CONSTRUCTION DOCUMENTS

Revisions: | Date

KEY PLAN:

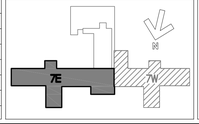

STAMP:

CONSULTANTS:

NIKA Technologies, Inc.
Engineering and Management Consultants
11400 Rockville Pike, Ste 505
N. Bethesda, MD 20852
p: 301.770.3520 f: 301.770.3521
www.nikatechnologies.com

ARCHITECT/ENGINEERS:

2310 Crossroads Drive Suite 2000 ▲ Madison WI 53718 ▲ Tel 608 240-9900 ▲ Fax 608 240-9690
11000 West Park Place ▲ Milwaukee WI 53224 ▲ Tel 414 359-3060 ▲ Fax 414 359-3070
Plunkett Raysich Architects LLP | Intelligent Designs | Inspired Results
www.prarch.com

Drawing Title: PATIENT LIFT INFORMATION	Project Title: RENOVATE INPATIENT MEDICAL/ SURGICAL WARD, 7E	Project Number: 636A8-10-001	Office of Construction and Facilities Management
		Building Number: 1	
Approved: Project Director	Location: IOWA CITY VA MEDICAL CENTER	Drawing Number: 1-CW2	Department of Veterans Affairs
	Date: 07/07/2009 / Checked / Drawn	Dwg. 40 of 44	

VA FORM 08-6231, OCT 1978

Plunkett Raysich Architects, LLP – P:\07111\CAD\07111 Bldg 1, Floor 7E Casework.dwg [7E CASEWORK (2)] May 08, 2009 – 2:55pm dbreitlow