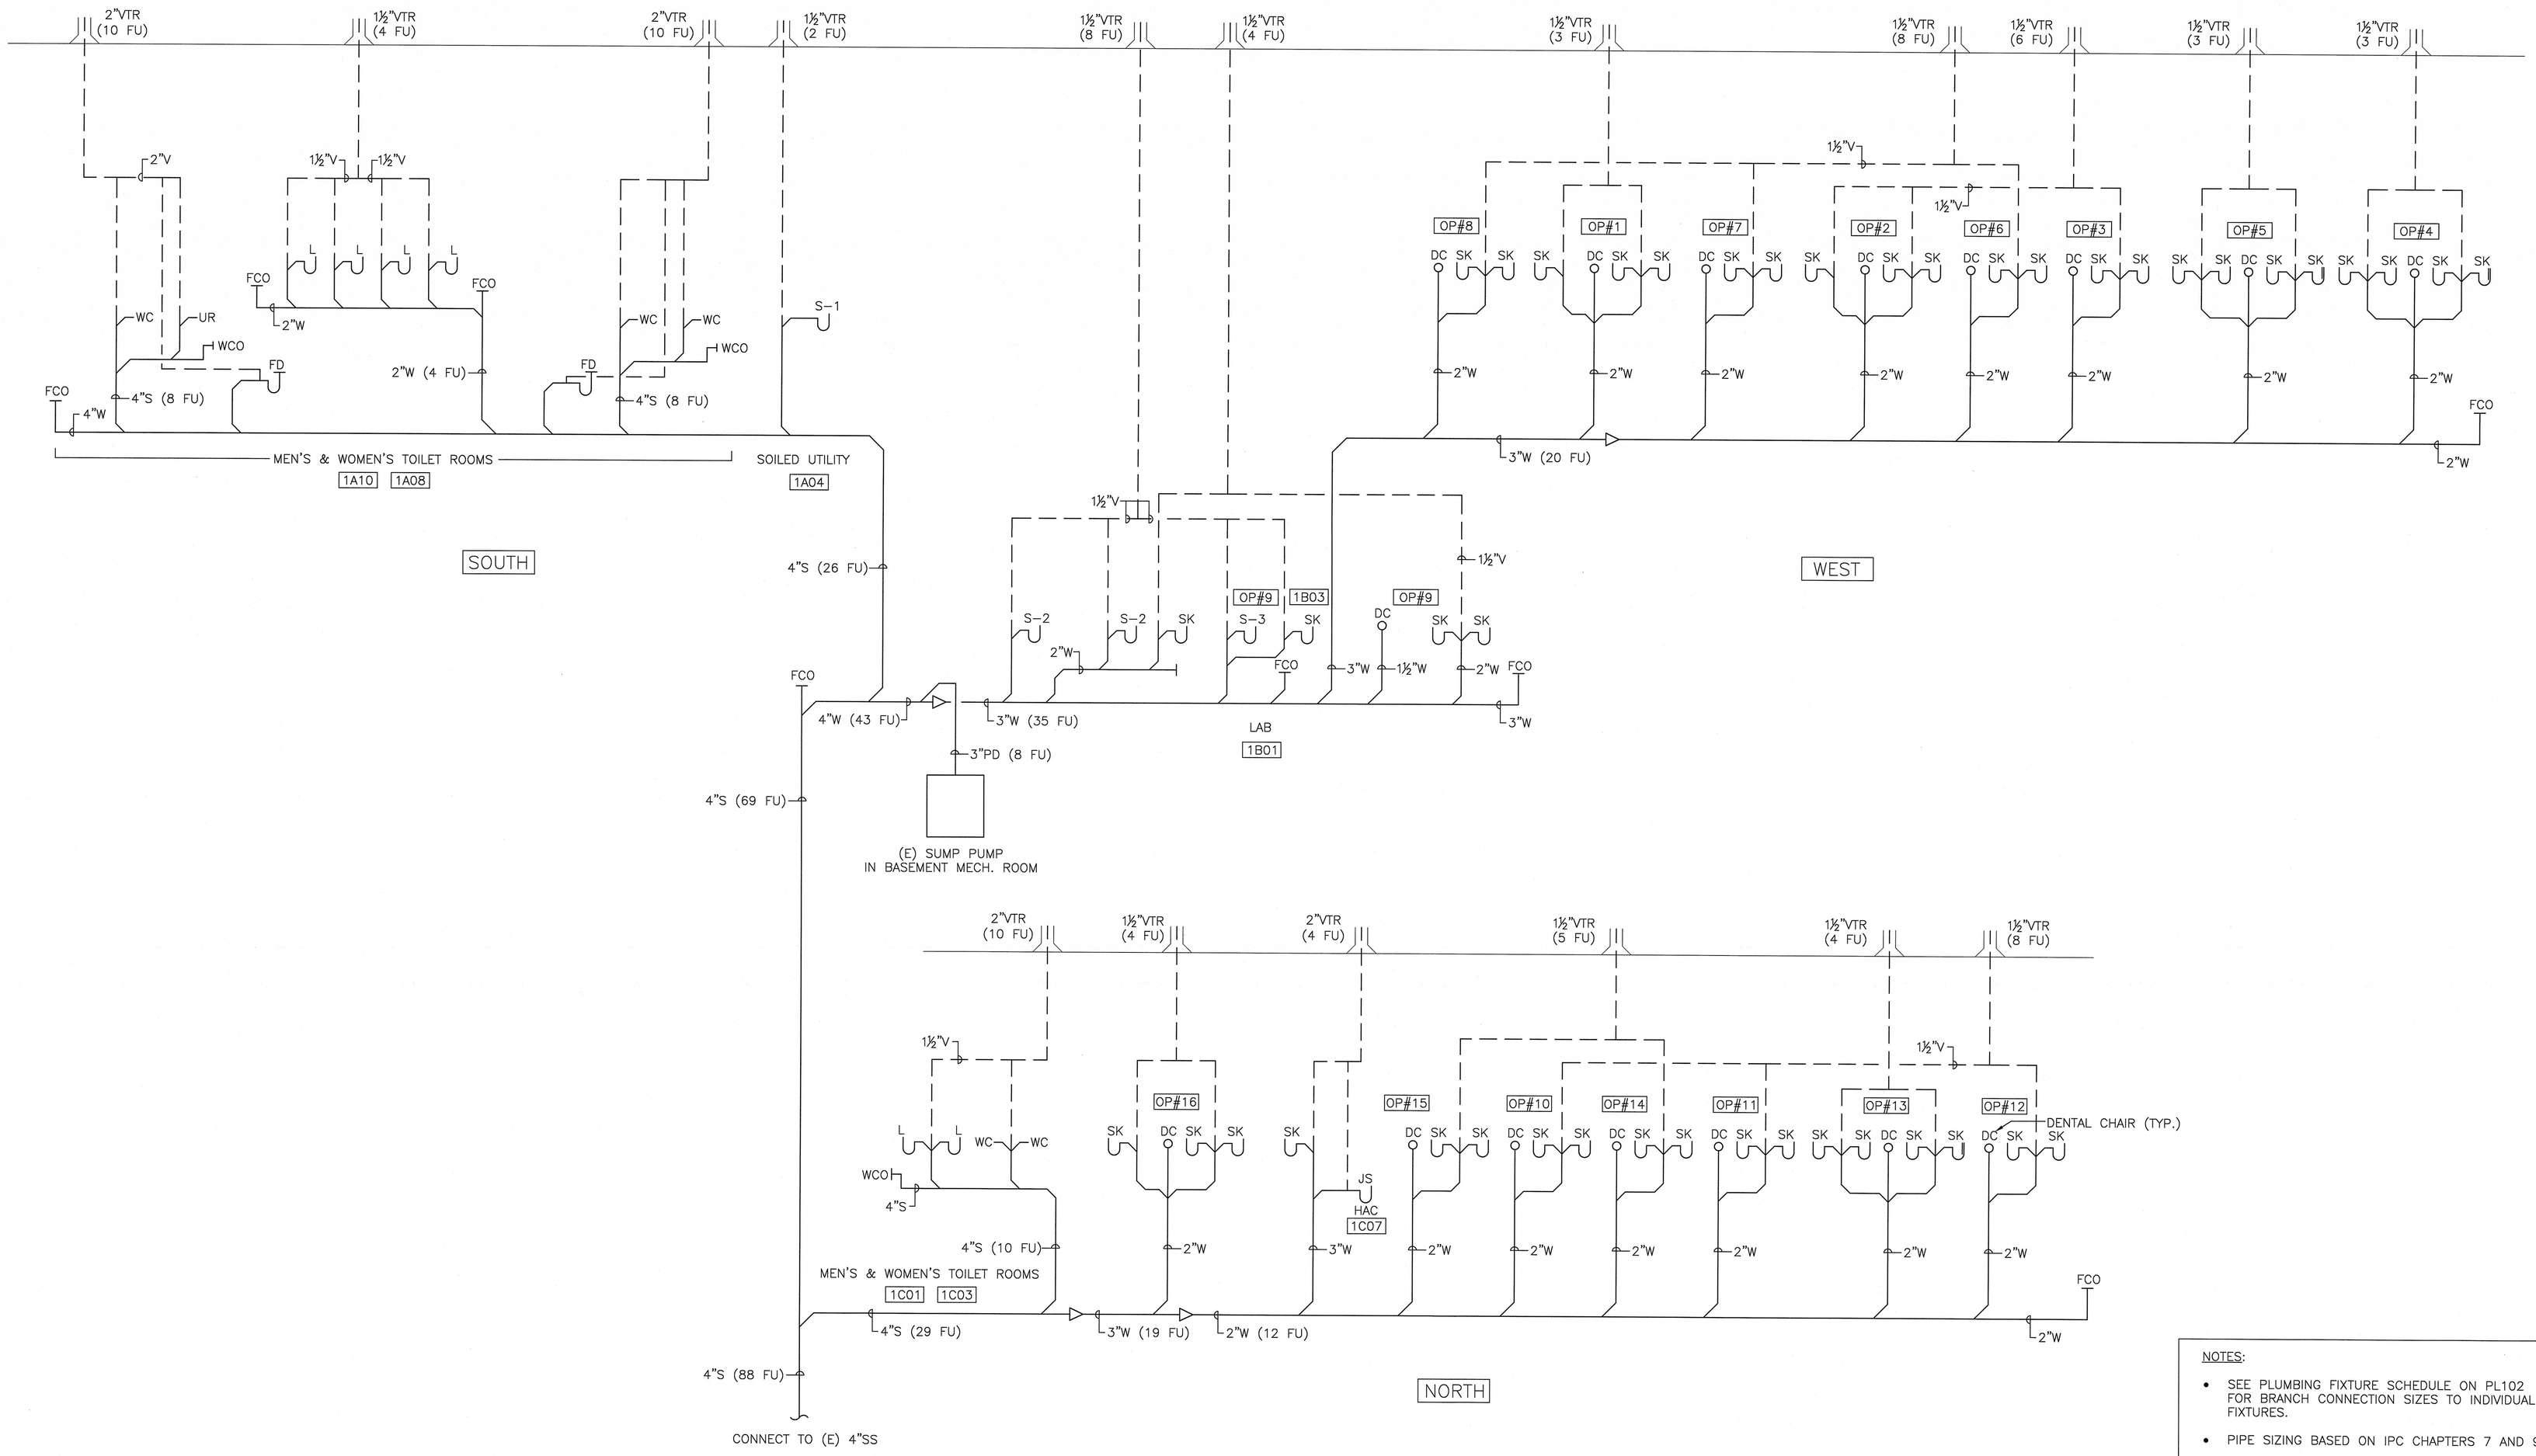

1 PL402 DWV PIPING DIAGRAM

SCALE: NONE

NOTES:

- SEE PLUMBING FIXTURE SCHEDULE ON PL102 FOR BRANCH CONNECTION SIZES TO INDIVIDUAL FIXTURES.
- PIPE SIZING BASED ON IPC CHAPTERS 7 AND 9.
- SLOPE PIPING AT ¼"/FT. MINIMUM.
- FU = FIXTURE UNITS

Revisions	Date

CONSULTANTS:

ARCHITECT/ENGINEERS:

K.F. DAVIS ENGINEERING, INC
530 LA GONDA WAY, SUITE E
DANVILLE, CA 94526

Drawing Title: DWV PIPING DIAGRAM

Approved Project Director:

Project Title: DESIGN OF BUILD BACK BLDG 88 McCLELLAN

Location: McCLELLAN, CA

Date: 09/12/2012 | Checked: KL | Drawn: OHA

Project Number: 612-12-288

Building Number: MCC-88

Drawing Number: PL402

Dwg. 53 of 73

Office of Facilities Management

Department of Veterans Affairs

VA FORM 08-6231, OCT 1978