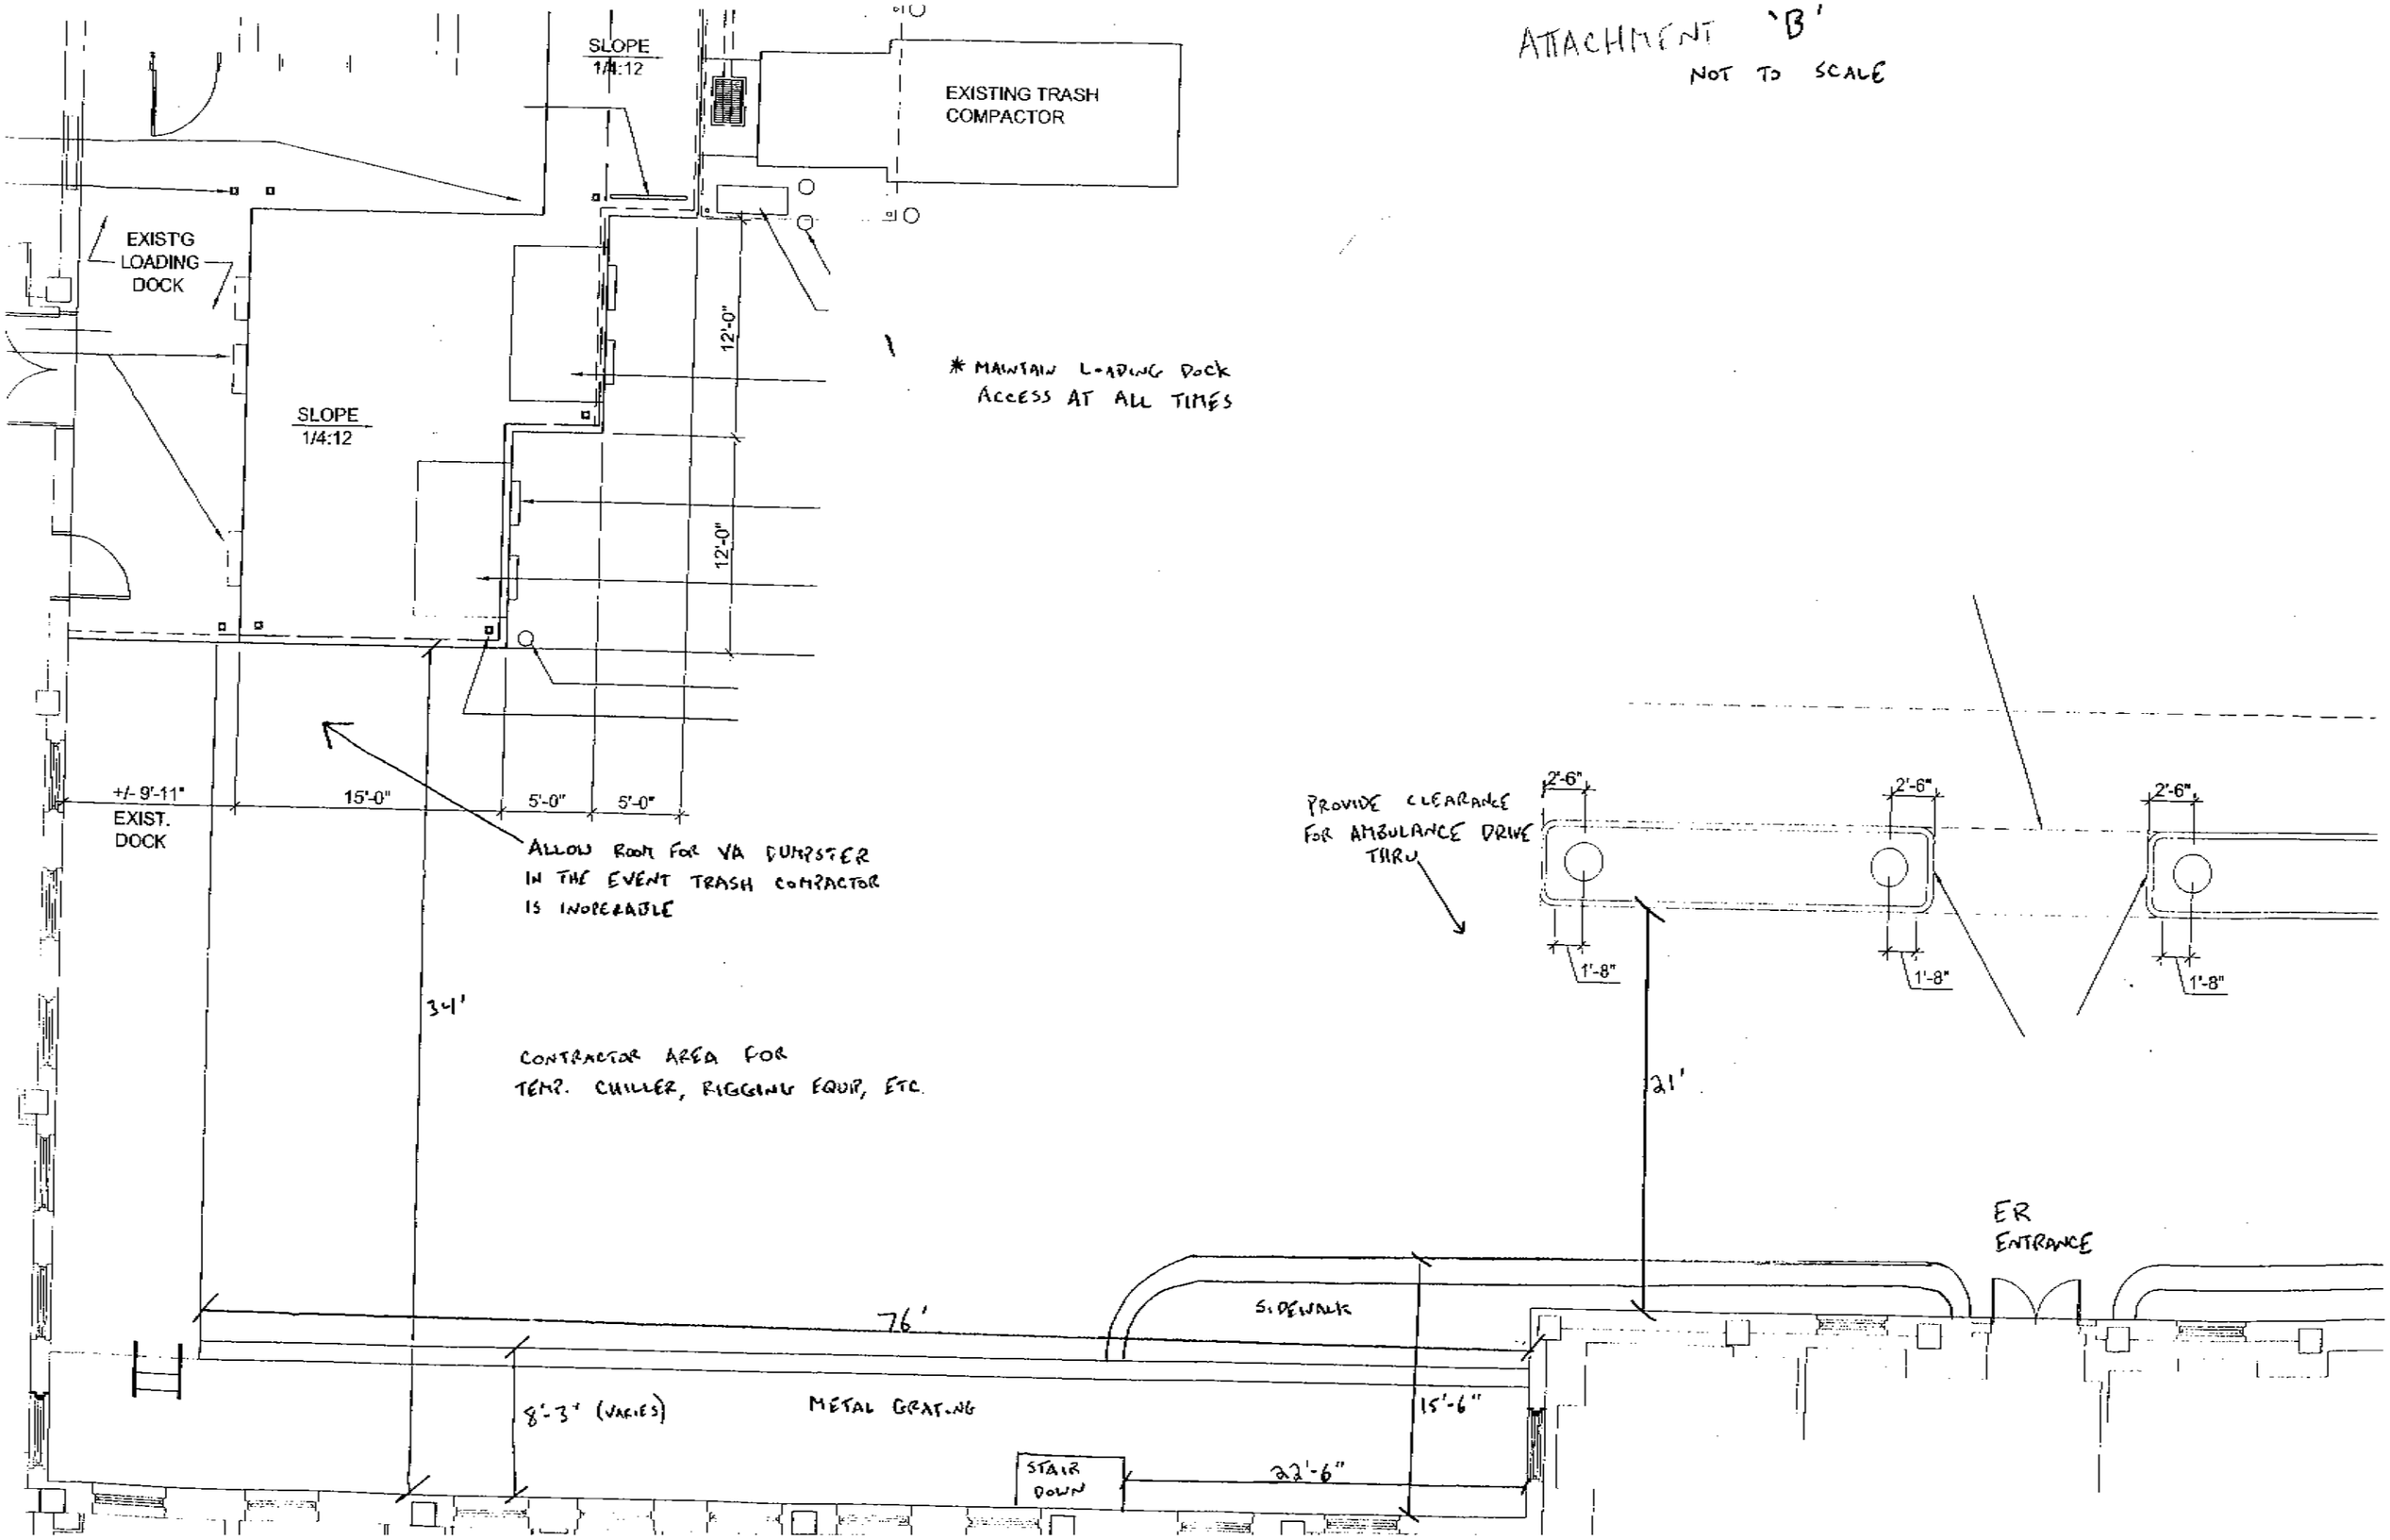ATTACHMENT 'B'
NOT TO SCALE