REMOVE AND REPLACE ANY EXISTING STUCCO WITH NEW EXCEPT AT CORRIDOR CONNECTIONS.

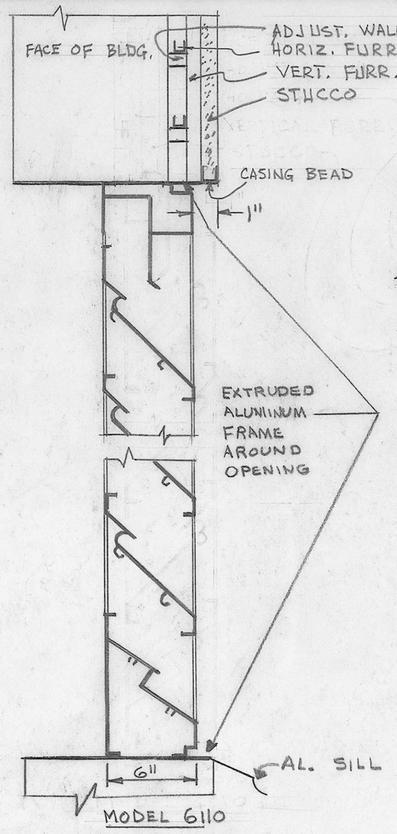

MODEL 6110

LOUVER DETAIL

NOT TO SCALE (11)

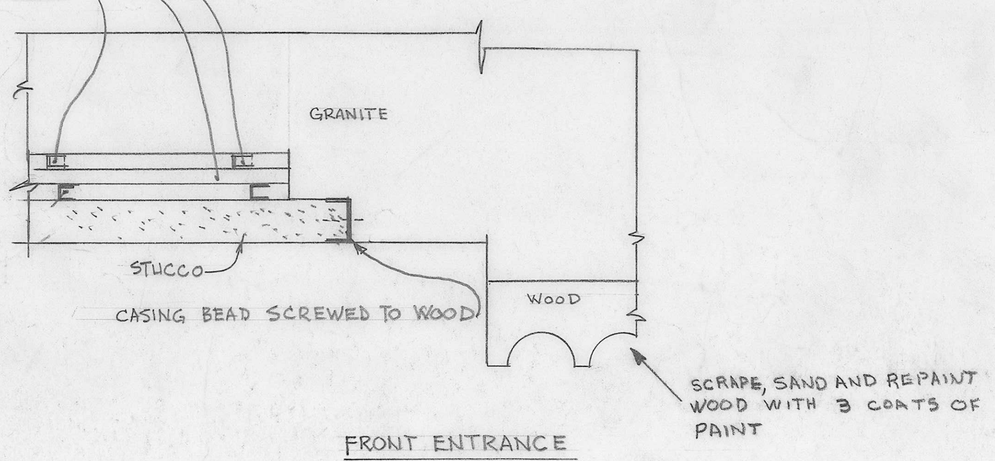

FRONT ENTRANCE

NOT TO SCALE (20)

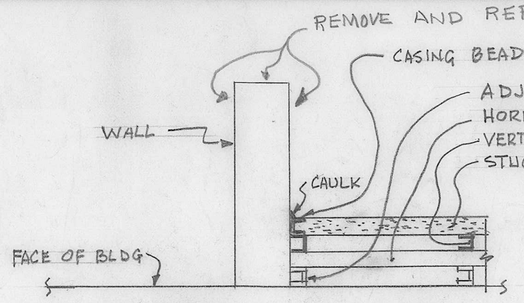

(23) CONNECT. TO WALLS

NOT TO SCALE

NOTE: SEE ISOMETRIC VIEW (23A)

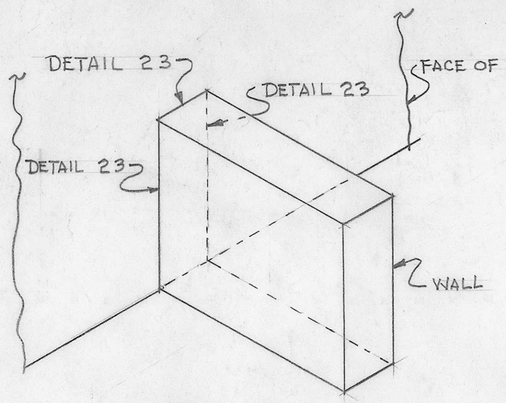

(23A) ISOMETRIC VIEW CONC. HALF WALLS.

NOT TO SCALE

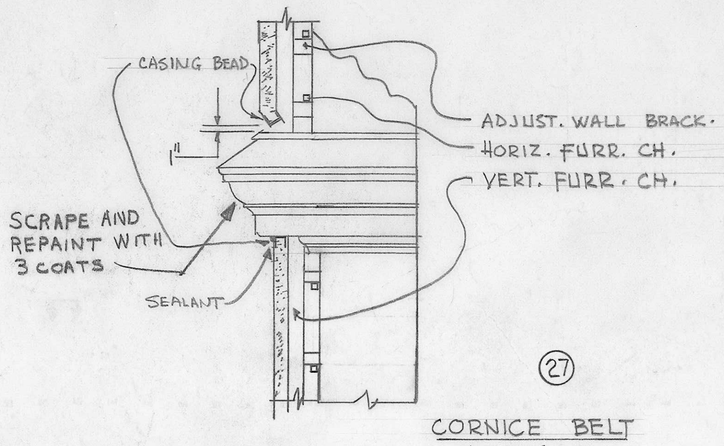

(27) CORNICE BELT

NOT TO SCALE.

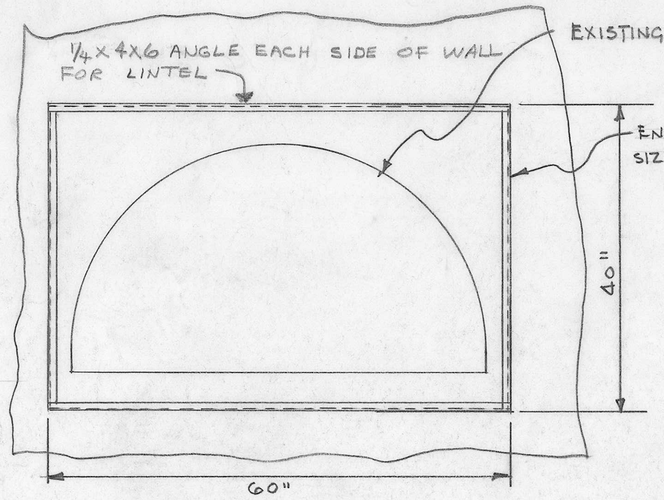

LOUVER DETAIL

NOT TO SCALE (18)

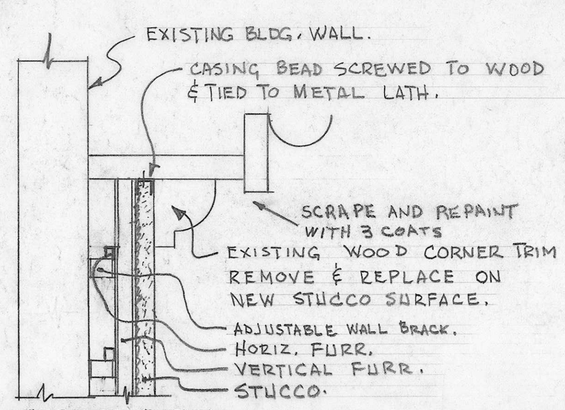

CORNICE DETAIL

SCALE: 3"=1'-0" (14)

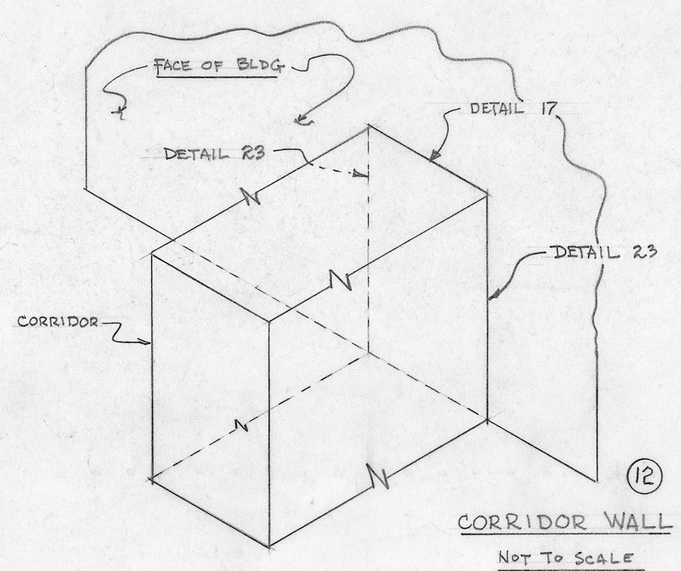

(12) CORRIDOR WALL

NOT TO SCALE

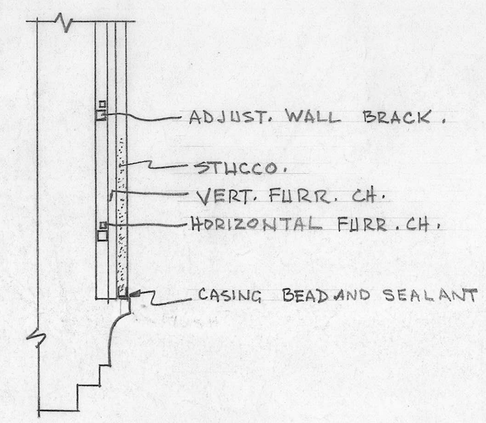

CONCRETE DOOR HEAD.

NOT TO SCALE (21)

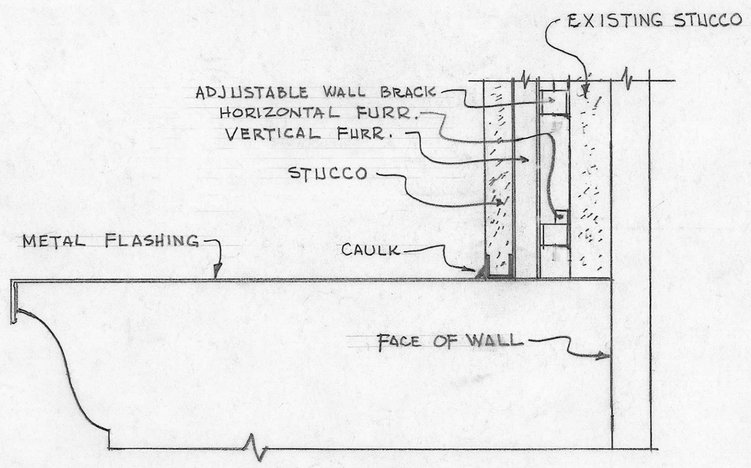

FRONT DOOR PORTICO

NOT TO SCALE (25)

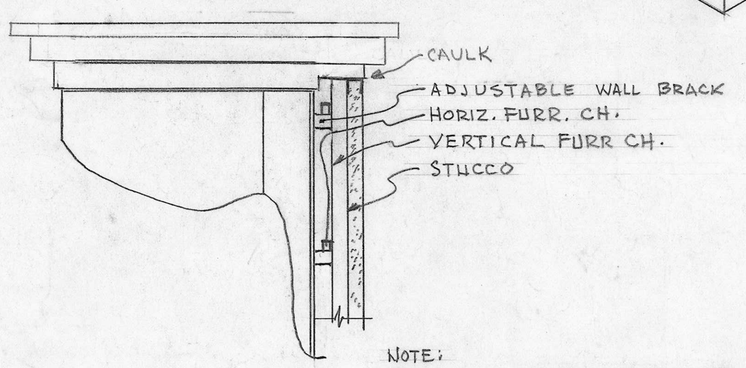

NOTE; REMOVE EXISTING WATERPROOF TREATMENT.

PENTHOUSE CAP STONE

NOT TO SCALE (19)

NO.	DATE	DESCRIPTION
		REVISIONS

SHEET TITLE: EXTERIOR WATER PROOFING & WINDOWS. BLDGS. 24H & 25H

BLDG. NO.	PROJECT TITLE

DRAWN	CHECKED	DATE
4/12/74 NMA	GLL	4/12/74

DRAWING NUMBER: 24H/25H-DE2

APPROVED: DIVISION CHIEF

DWG. 7 OF 7 PROJECT NUMBER

APPROVED: SERVICE DIRECTOR

VETERANS ADMINISTRATION

LOCATION: PERRY POINT, MD.

THREE INCHES EQUALS ONE FOOT | ONE AND ONE HALF INCHES EQUALS ONE FOOT | ONE INCH EQUALS ONE FOOT | THREE QUARTER INCH EQUALS ONE FOOT | ONE HALF INCH EQUALS ONE FOOT | THREE EIGHTH INCH EQUALS ONE FOOT | ONE QUARTER INCH EQUALS ONE FOOT | ONE EIGHTH INCH EQUALS ONE FOOT

VA FORM 08-6231, FEB 1973

* U. S. GOVERNMENT PRINTING OFFICE : 1973 O - 497-969