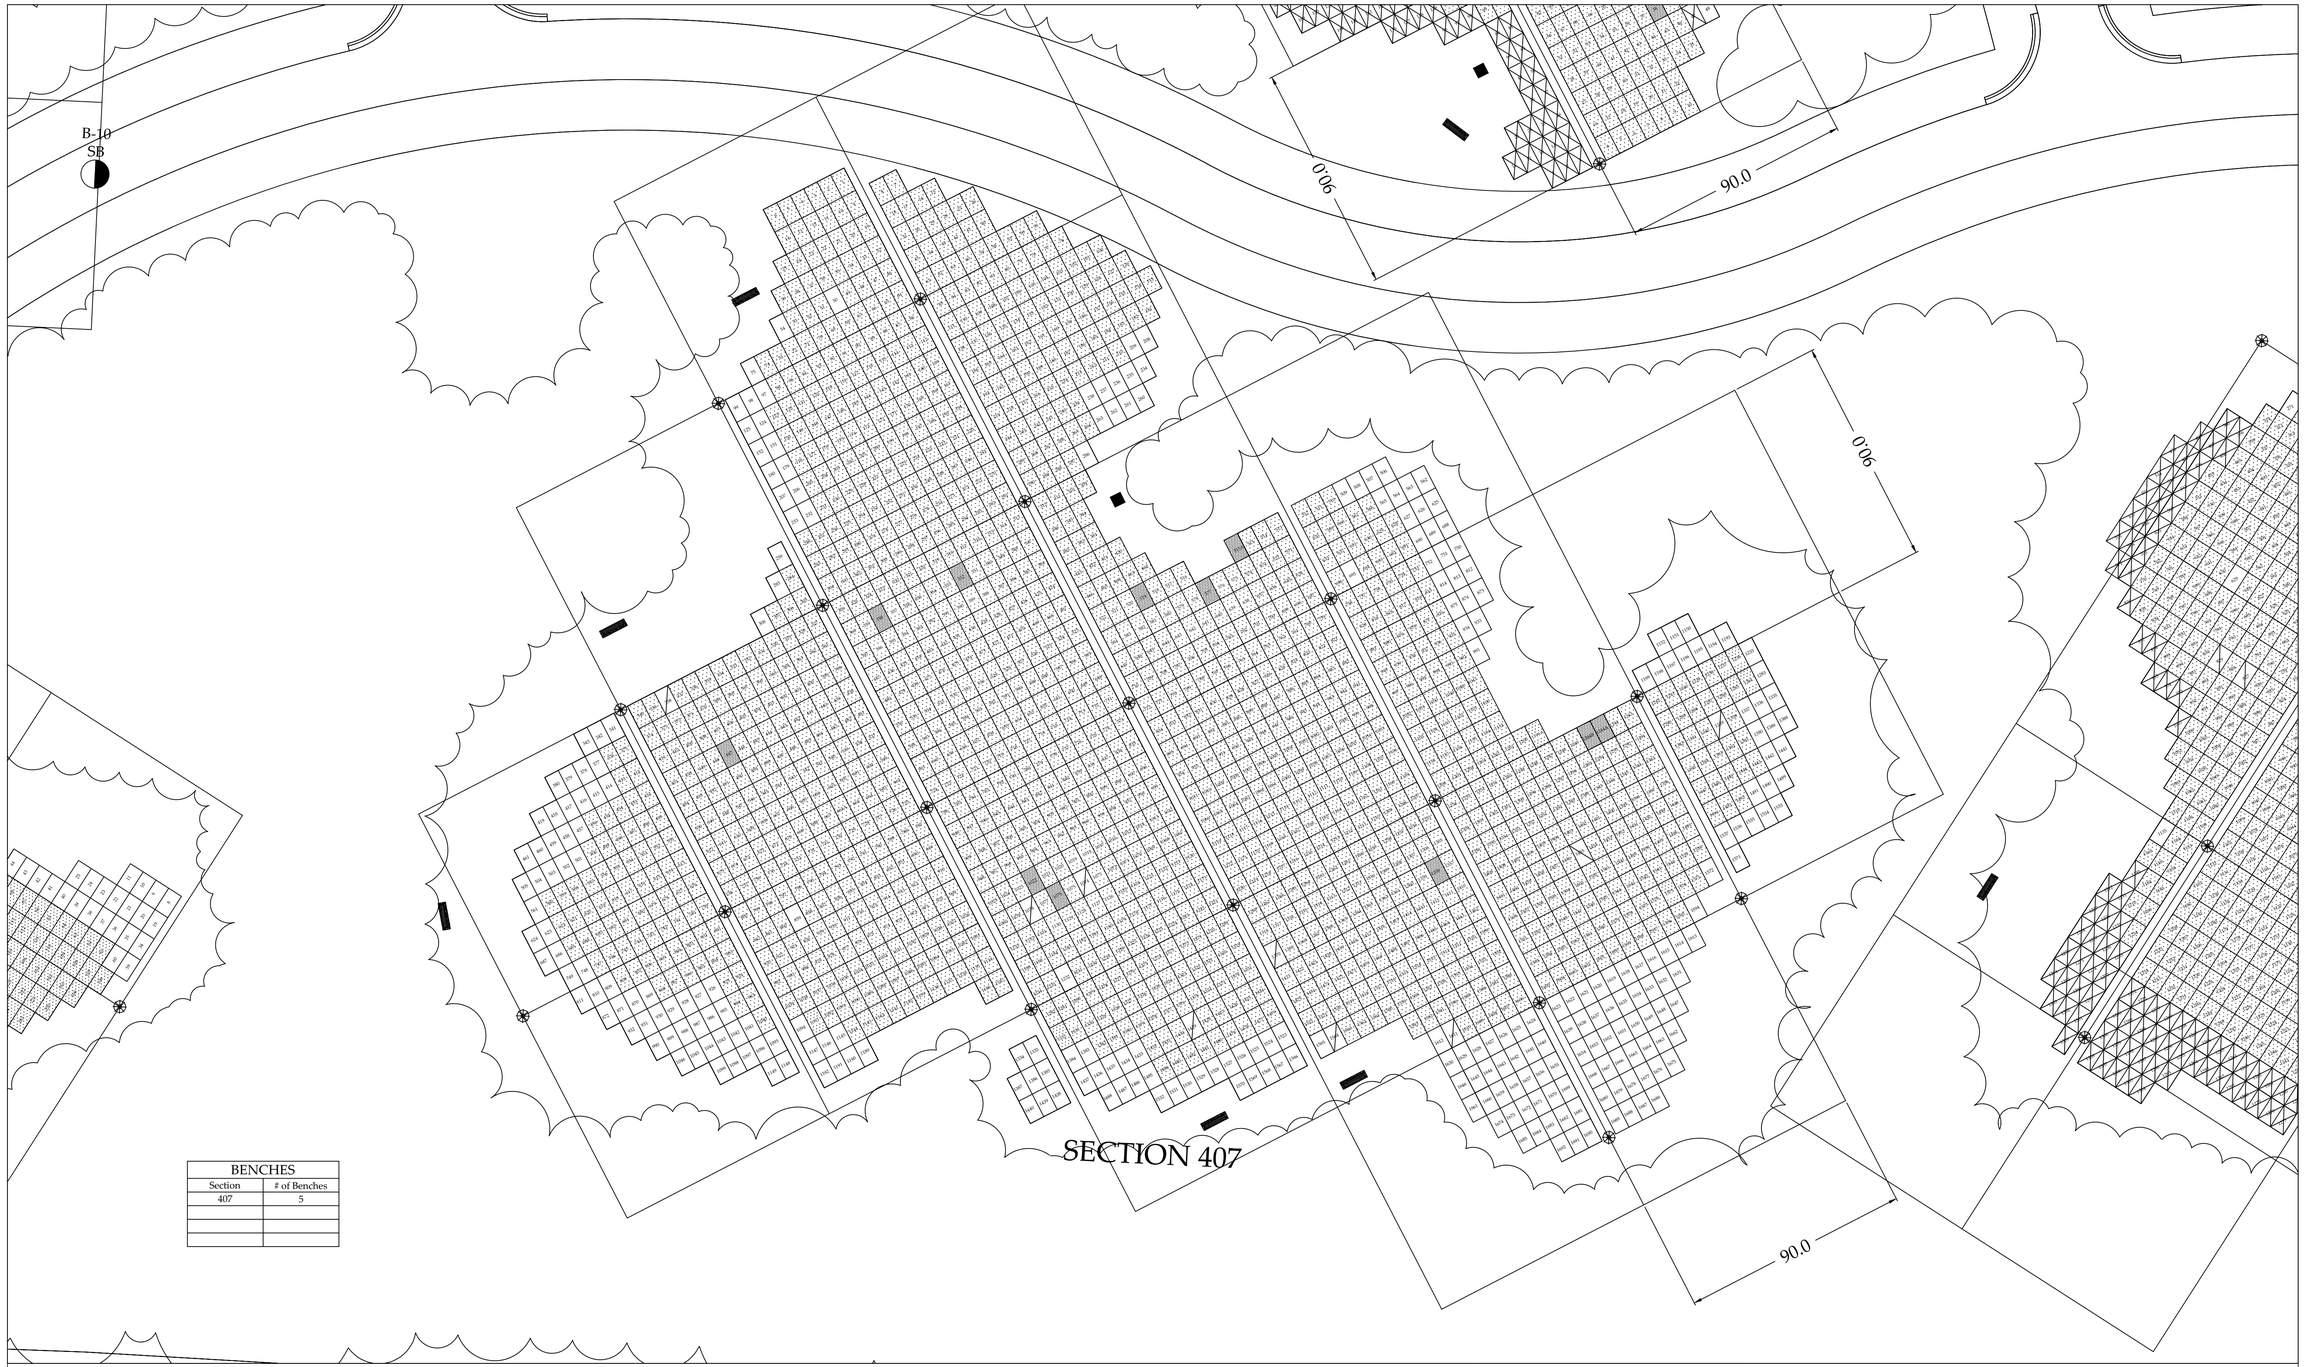

BENCHES	
Section	# of Benches
407	5

Revisions	Date
Semi-Annual Update	

Scale 1 : 30

LEGEND

- AVAILABLE GRAVESITE
- SET ASIDE
- OBSTRUCTED GRAVESITE
- OCCUPIED GRAVESITE
- GRAVES FACE
- CONTROL MONUMENT
- TYPICAL BENCH

National Cemetery Administration
Memorial Service Network II
Decatur, Georgia 30033

Drawing Title: Section 407 Layout Drawing

Project: Florida National Cemetery

Location: Bushnell, FL

Date: 1/14/13

Project No.:

Approved: Area Director

Approved: Cemetery Director

Building Number | Checked | Drawn: DCJ

Path: \\Cematla101\share\MSN II Drawings\Florida\Updated Layout

Drawing Title: 911LA400 Sections 430-450

Dwg. Of

VA FORM 08-6231, FEB. 1983